


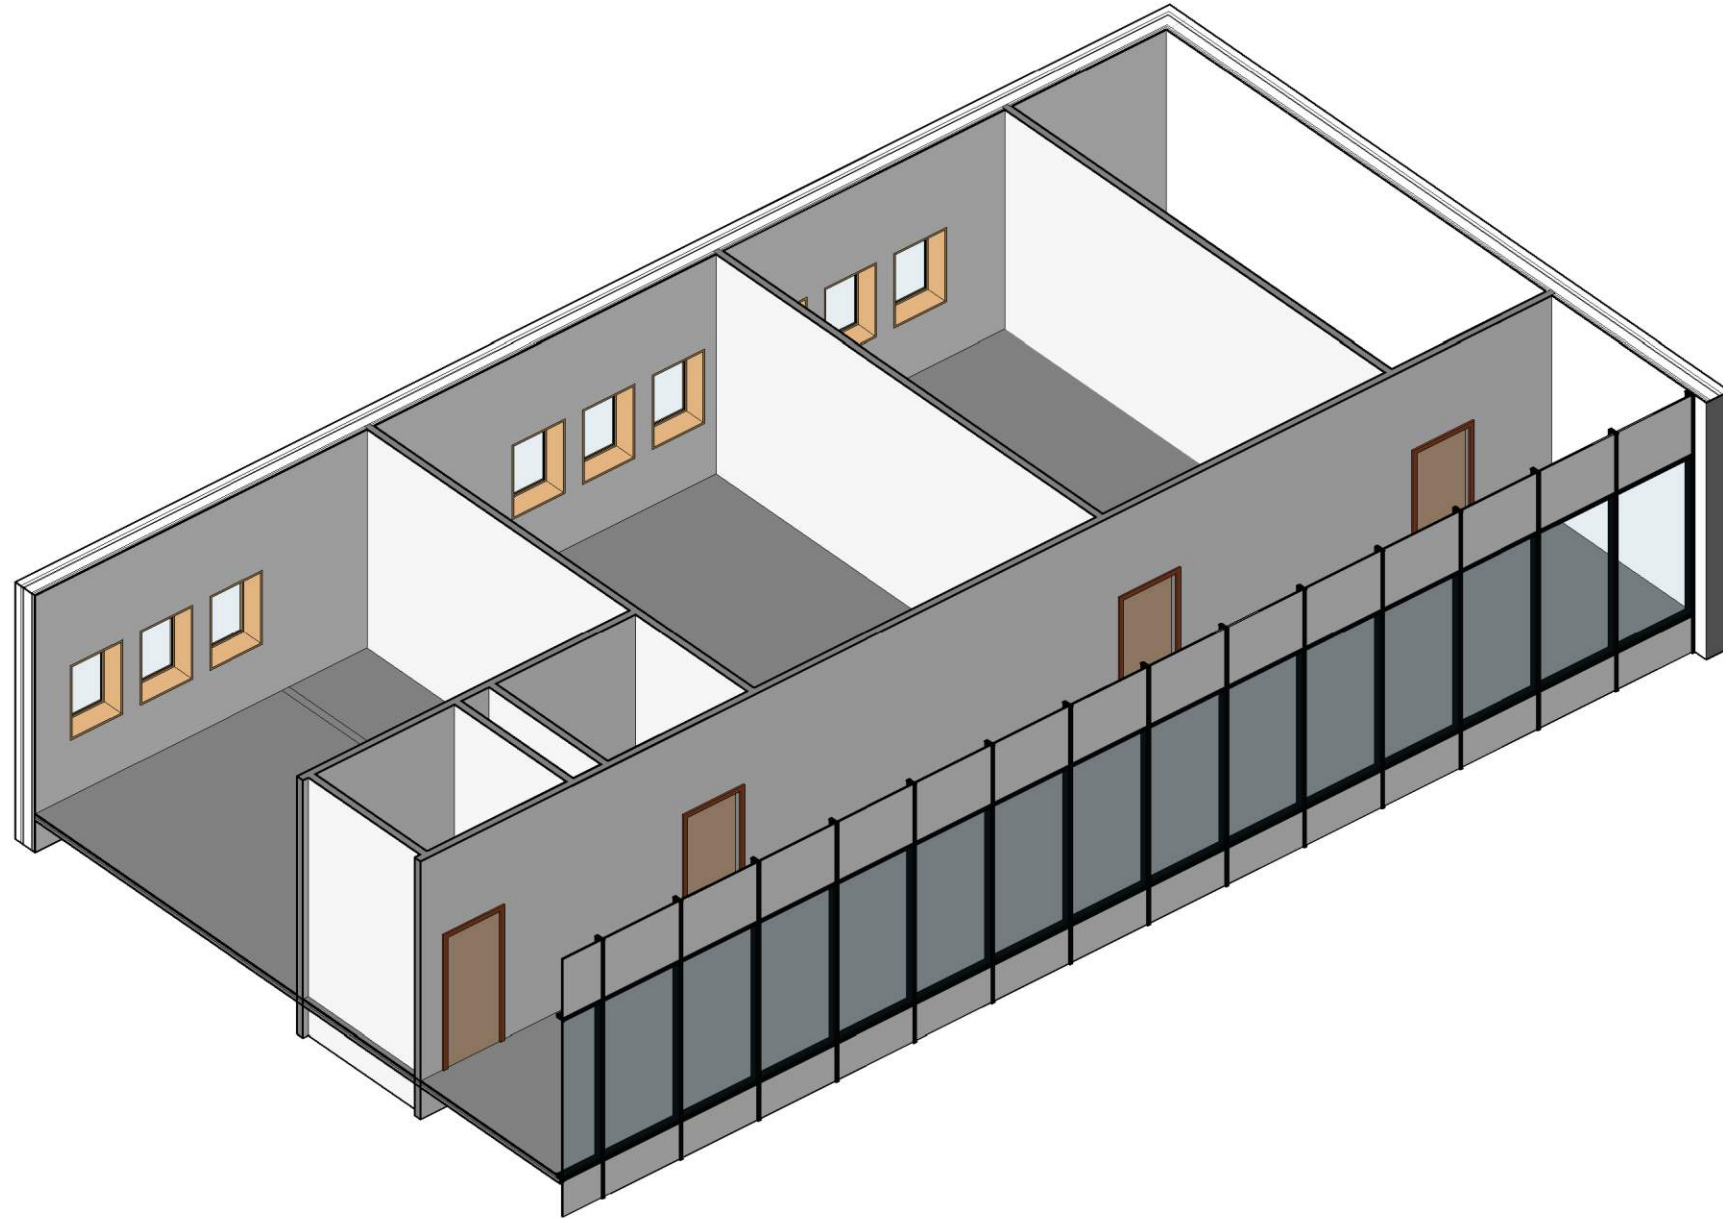

1 Level 02

070
This drawing may have been reducedoriginal scale : 70mm

Reference DrawingsLegendNotes

 **AUTODESK**

KnowledgePoint


worldskillsuk
excellence at work

Revision	Date	Description	Approved
Revisions			

Project	Project Name		
Title	Level 02 3D View		


Scale	Drawn	Checked	Approved
(when plotted @ A3)	Date	Date	Date
CAD Ref			

BakerHicks.

BakerHicks
Trilogy One
11 Woodhall
Eurocentral
Holytown
Motherwell
ML1 4YT
T. 01698 738111
www.baker-hicks.com

©Copyright

Z2-02-M2-A-7005-0001	Revision
----------------------	----------

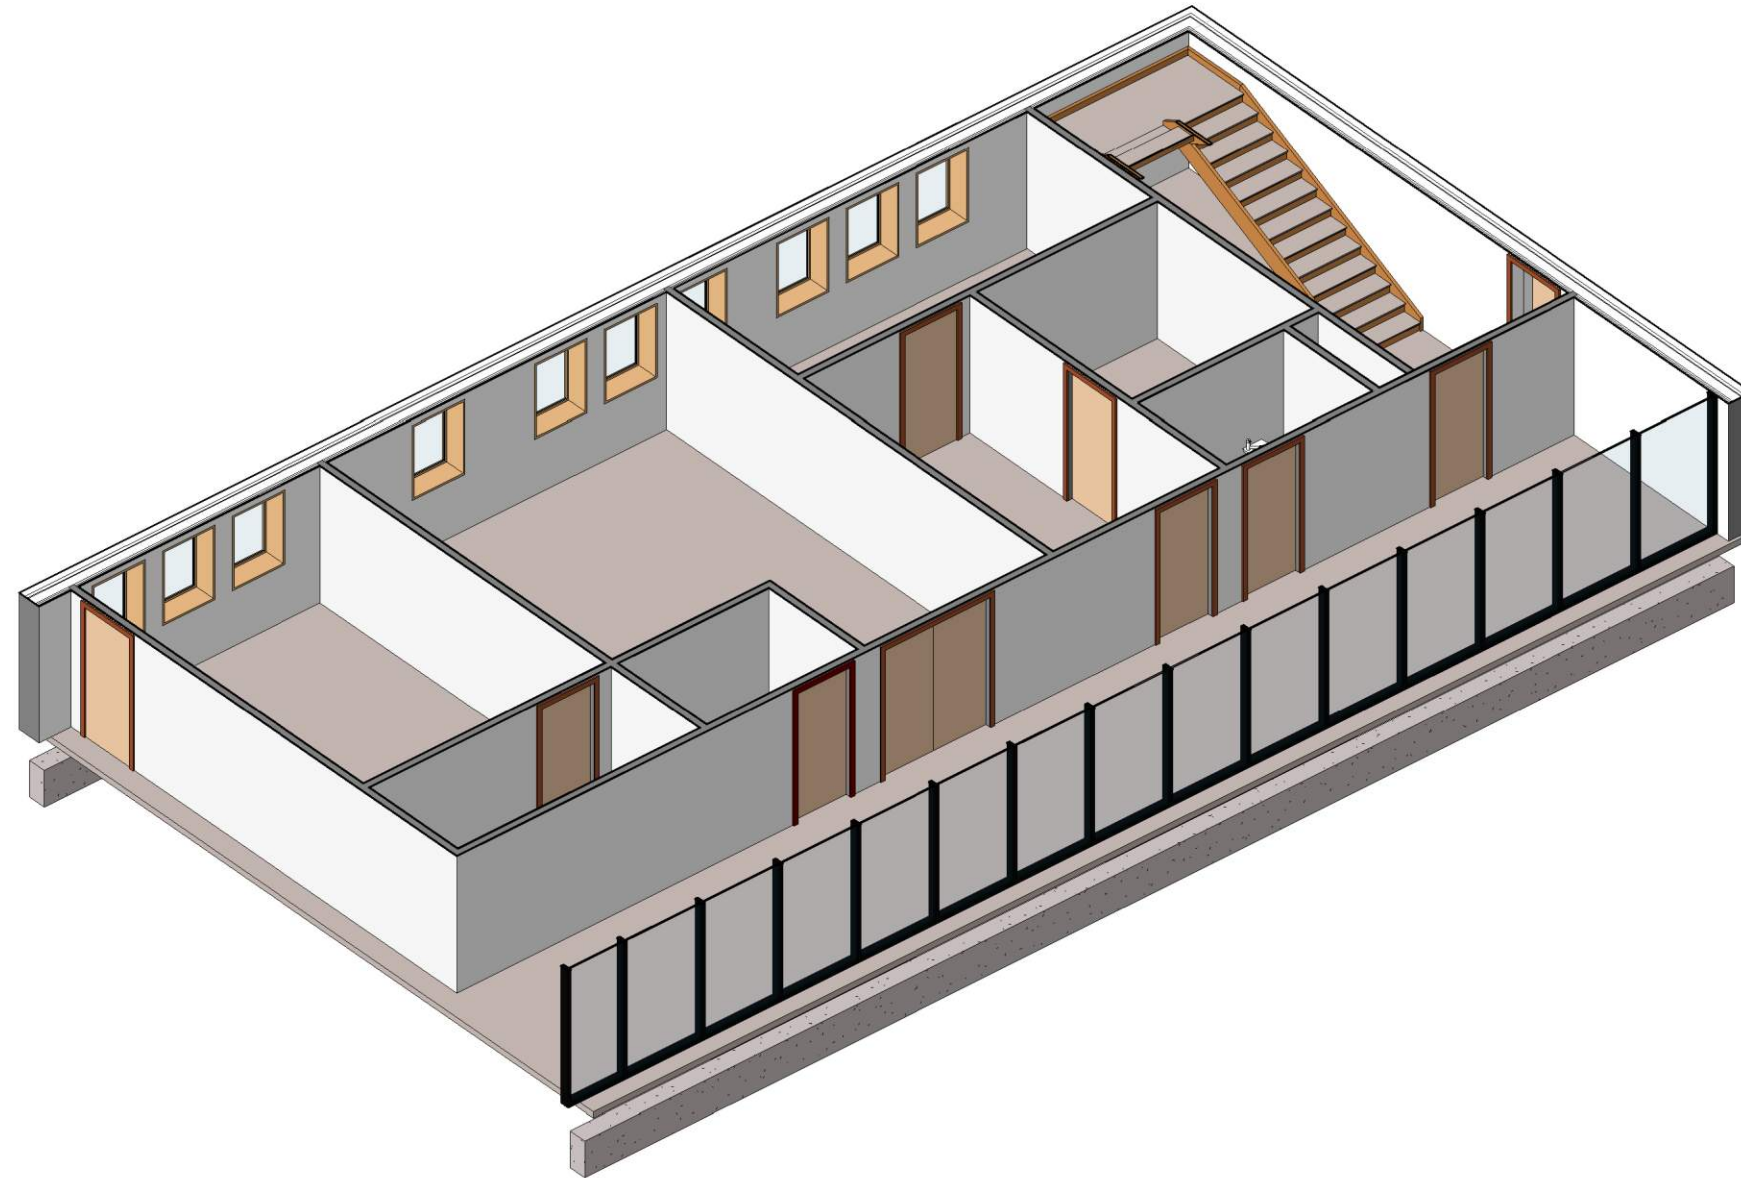

1

Level 00



worldskillsuk
excellence at work

Revision	Date	Description	Approved
Revisions			

Project Project Name

Title Level 00 3D View

Scale	Drawn	Checked	Approved
(when plotted @ A3)	Date	Date	Date
CAD Ref			

BakerHicks.

BakerHicks
Trilogy One
11 Woodhall
Eurocentral
Holytown
Motherwell
ML1 4YT
T. 01698 738111
www.baker-hicks.com

©Copyright

Z2-00-M2-A-7005-0001

Revision



worldskillsuk
excellence at work

Revision	Date	Description	Approved
Revisions			

Project	Project Name
Title	Level 00 Floor Plan

Scale 1 : 100 (when plotted @ A3)	Drawn	Checked	Approved
CAD Ref	Date	Date	Date


BakerHicks.

BakerHicks
Trilogy One
11 Woodhall
Eurocentral
Holytown
Motherwell
ML1 4YT
T. 01698 738111
www.baker-hicks.com

©copyright

Z2-00-M2-A-7060-0005


Revision

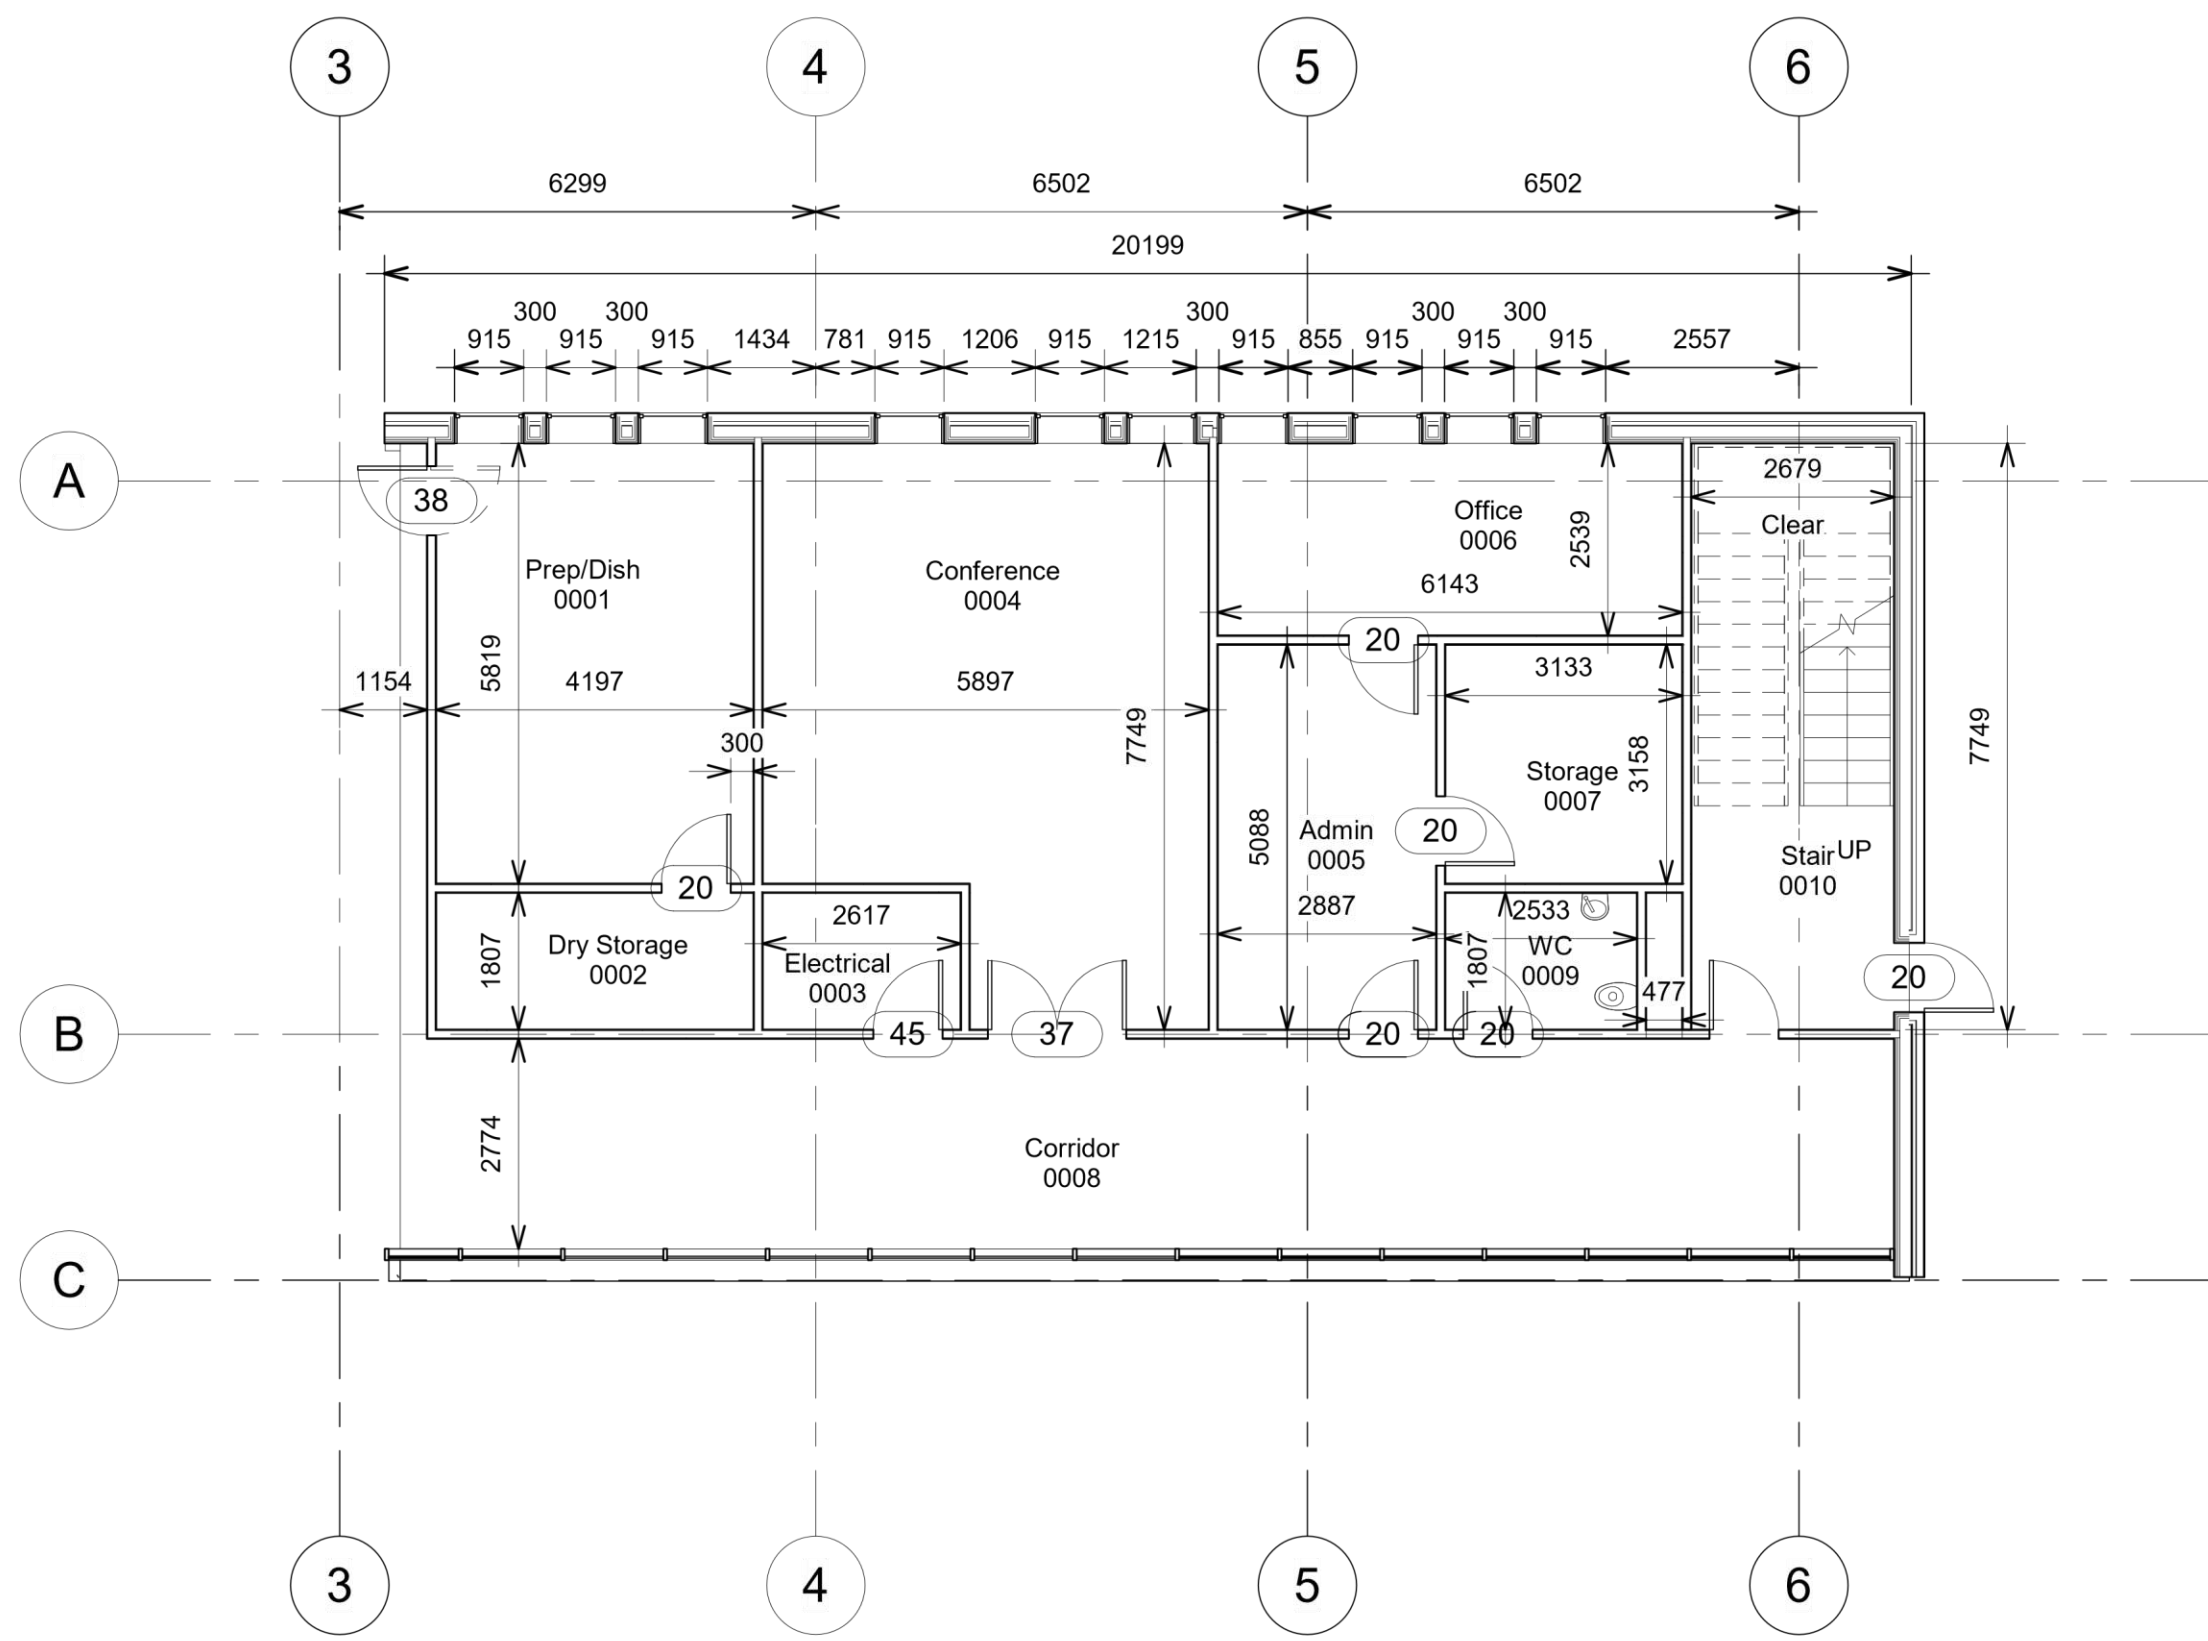

00 - Entry Level

1 : 100

1

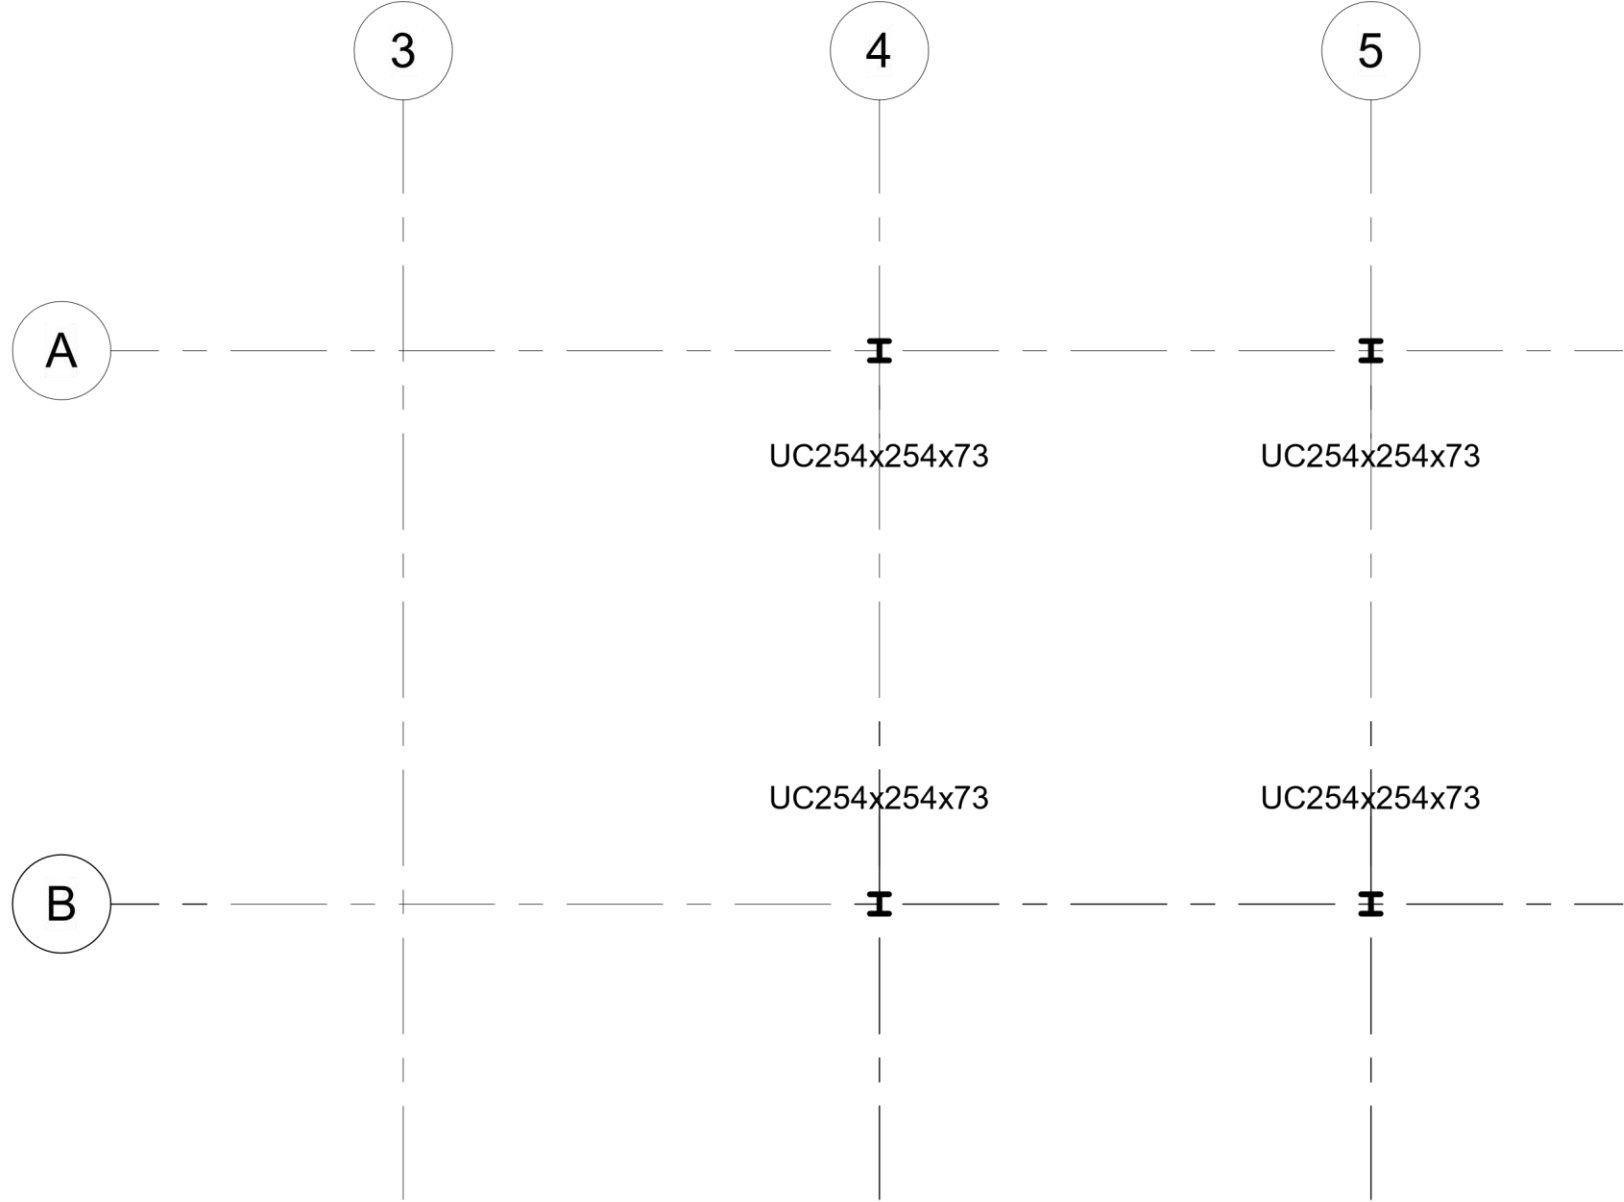

1 Column Layout
1 : 100

070
This drawing may have been reducedoriginal scale : 70mm

Reference DrawingsLegendNotes

worldskillsuk
excellence at work

Revision	Date	Description	Approved
Revisions			

ProjectWorld Skills UK Office

TitleLevel 00 Column Layout

Scale1 : 100 (when plotted @ A3)	Drawn	Checked	Approved
	Date	Date	Date


CAD Ref

BakerHicks
Trilogy One
11 Woodhall
Eurocentral
Holytown
Motherwell
ML1 4YT
T. 01698 738111
www.baker-hicks.com

©copyright

Z2-00-M2-S-7060-0001

Revision

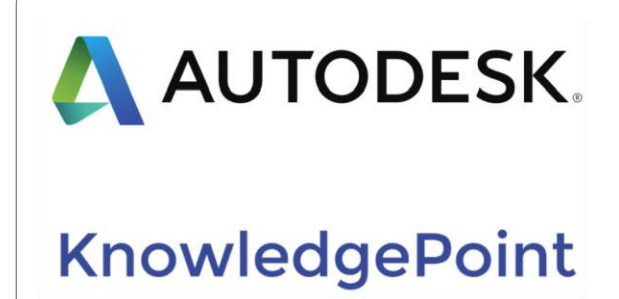

Revision	Date	Description	Approved
Revisions			

--	--	--	--

Project	World Skills UK Office
---------	------------------------

Title	Level 00 Slab Layout
-------	----------------------

Scale	1 : 100	Drawn	Checked	Approved
	(when plotted @ A3)	Date	Date	Date


CAD Ref	
---------	--

BakerHicks.

BakerHicks
Trilogy One
11 Woodhall
Eurocentral
Holytown
Motherwell
ML1 4YT
T. 01698 738111
www.baker-hicks.com

©copyright


Z2-00-M2-S-7060-0002	Revision
----------------------	----------

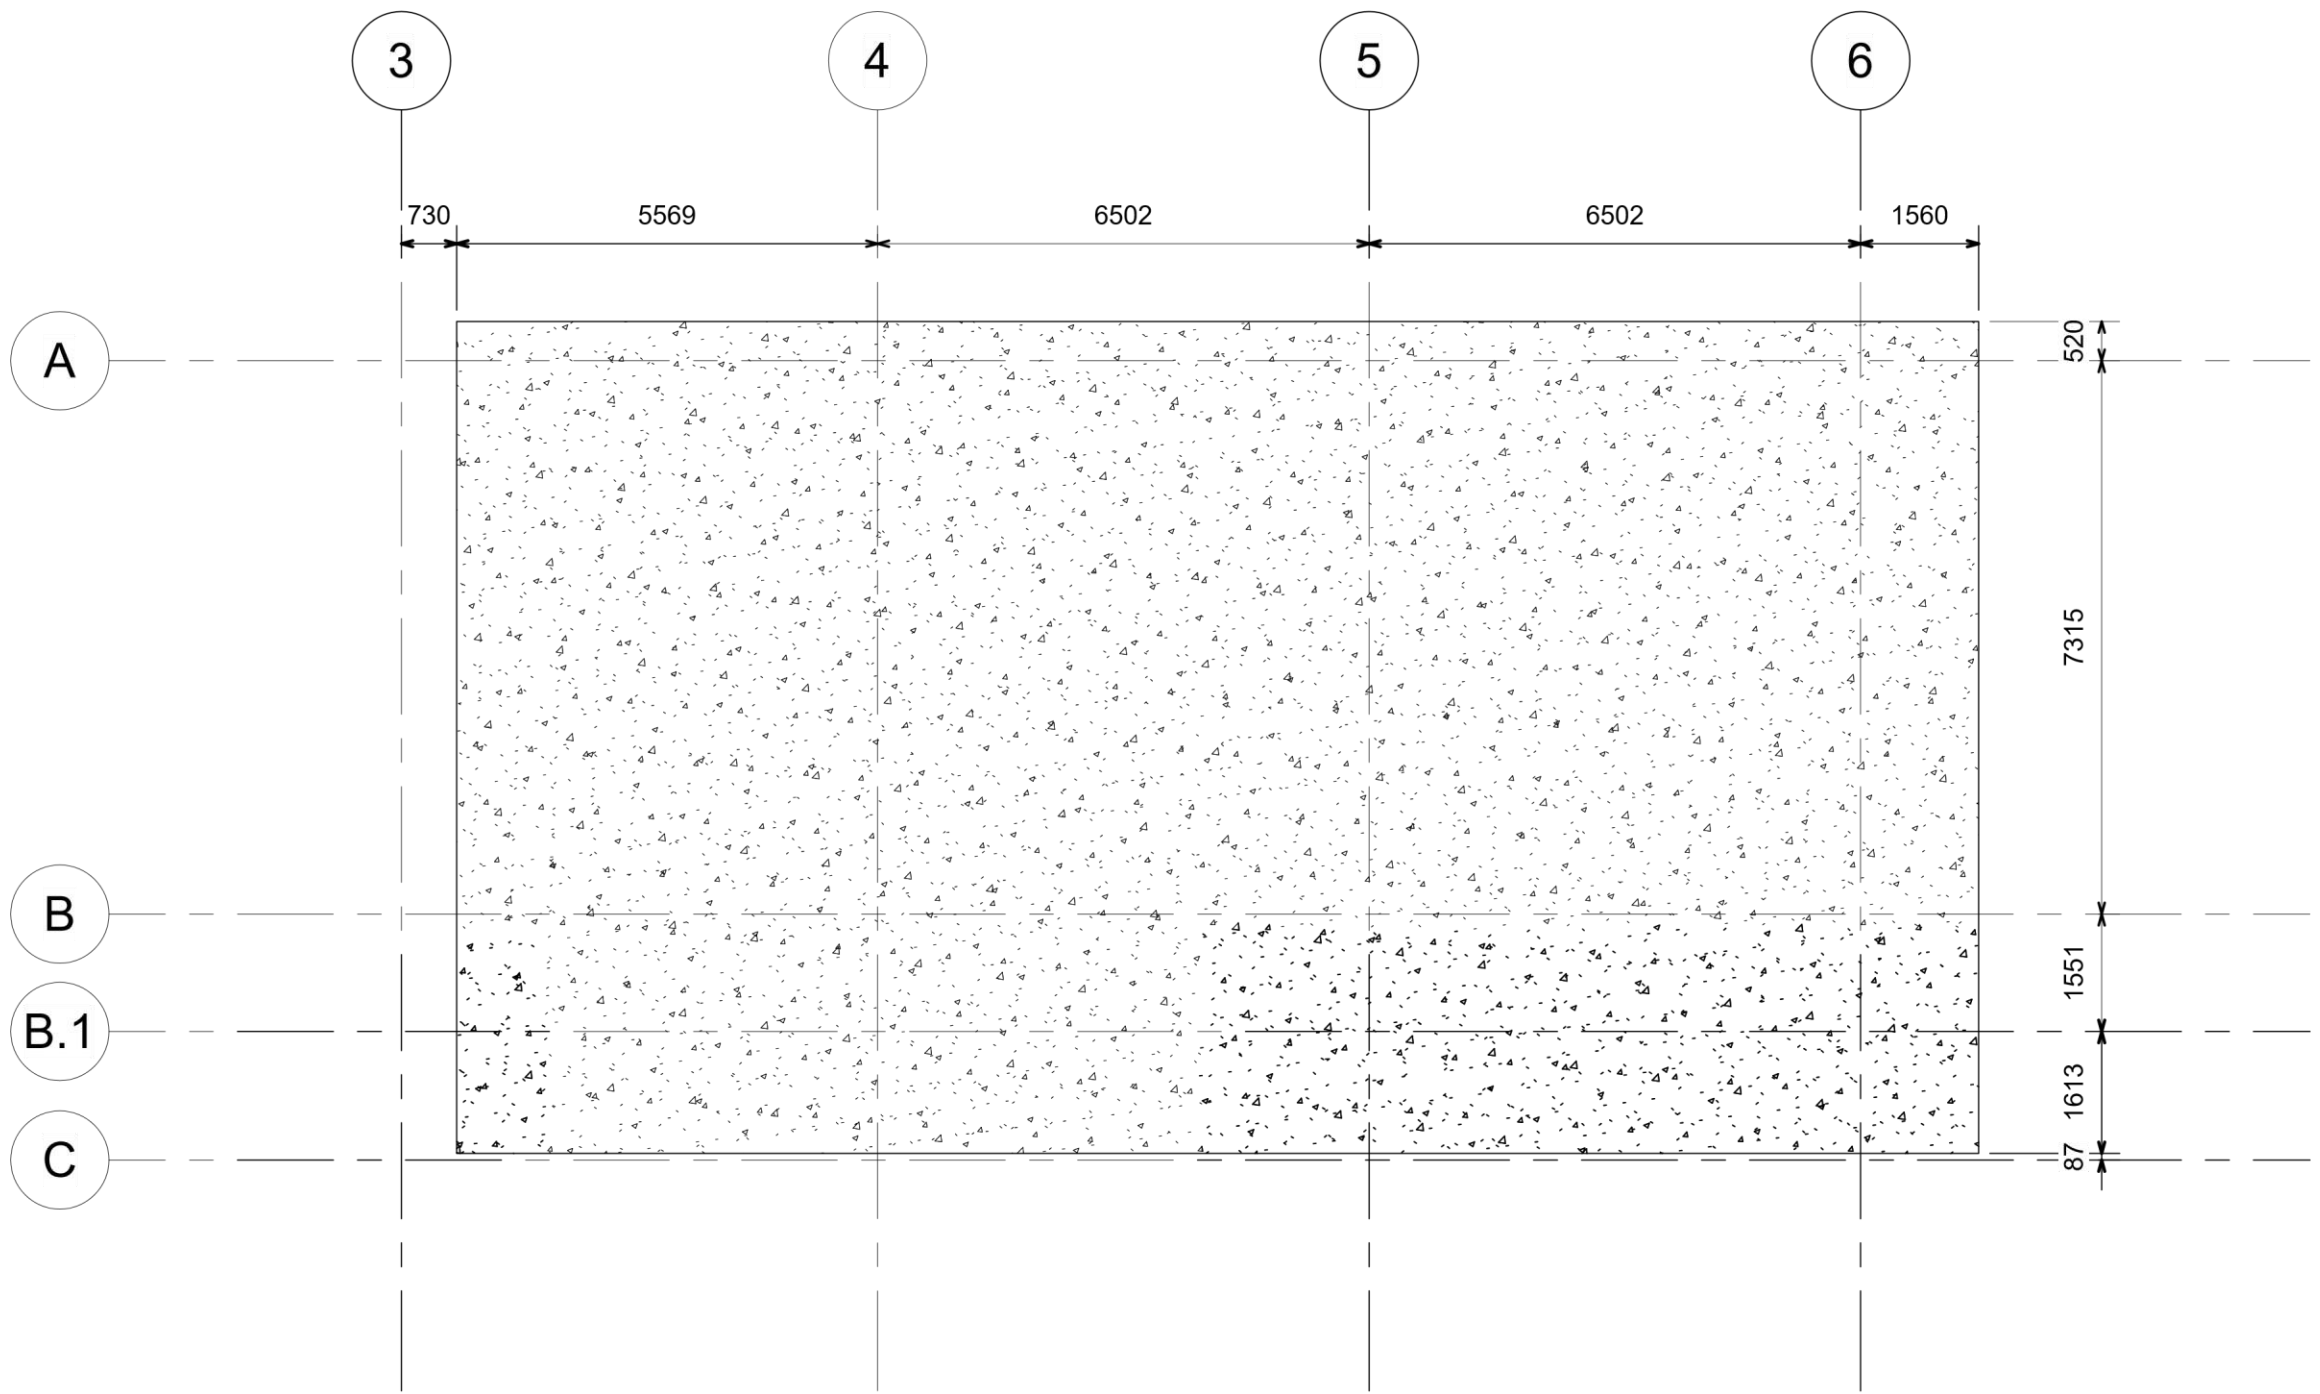

1

00 - Slab Layout

1 : 100

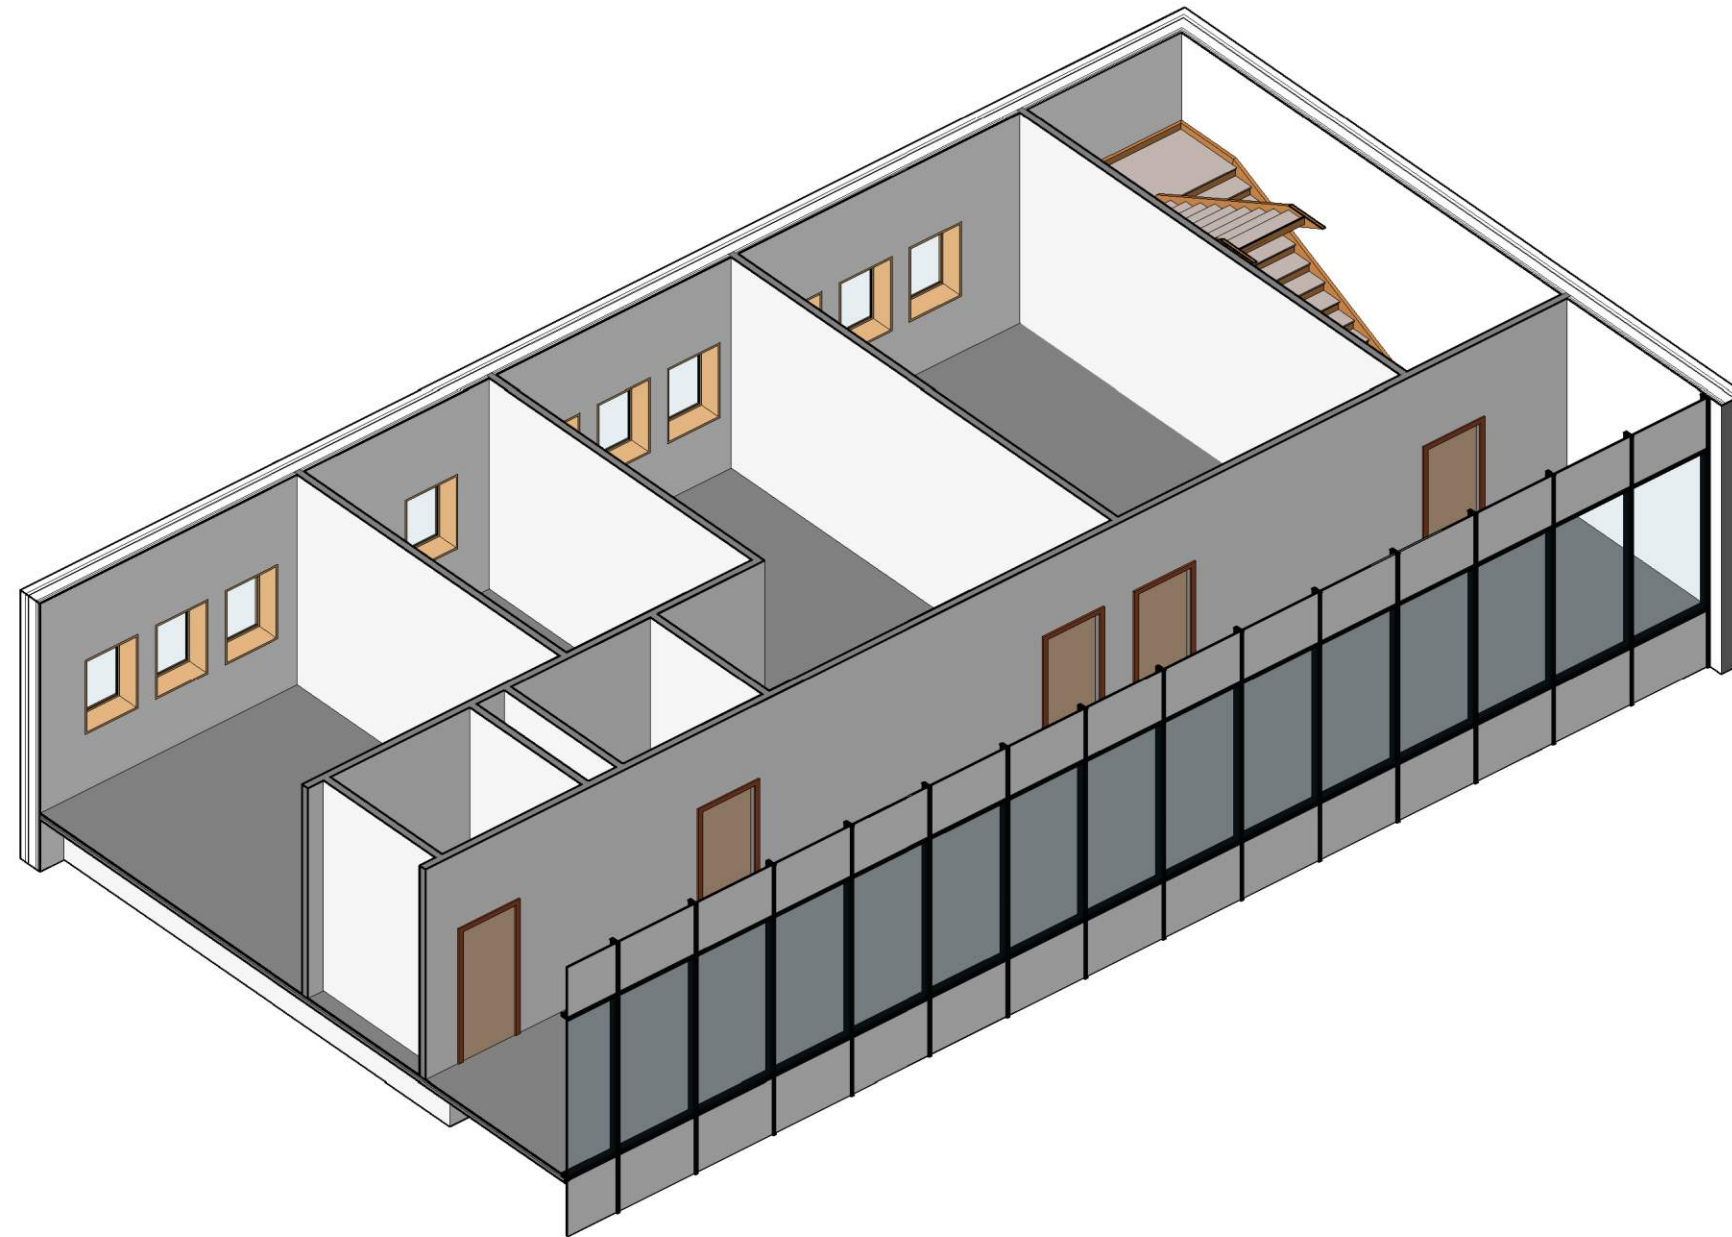

1 Level 01



KnowledgePoint



Revision	Date	Description	Approved
Revisions			

Project Project Name

Title Level 01 3D View

Scale	Drawn	Checked	Approved
(when plotted @ A3)	Date	Date	Date
CAD Ref			

BakerHicks.
BakerHicks
Trilogy One
11 Woodhall
Eurocentral
Holytown
Motherwell
ML1 4YT
T. 01698 738111
www.baker-hicks.com

©Copyright



KnowledgePoint



worldskillsuk
excellence at work

Revision	Date	Description	Approved
Revisions			

Project Project Name

Title Level 01 Floor Plan

Scale 1 : 100 (when plotted @ A3)	Drawn	Checked	Approved
CAD Ref	Date	Date	Date


BakerHicks.

BakerHicks
Trilogy One
11 Woodhall
Eurocentral
Holytown
Motherwell
ML1 4YT
T. 01698 738111
www.baker-hicks.com

©copyright

Z2-01-M2-A-7060-0001


Revision

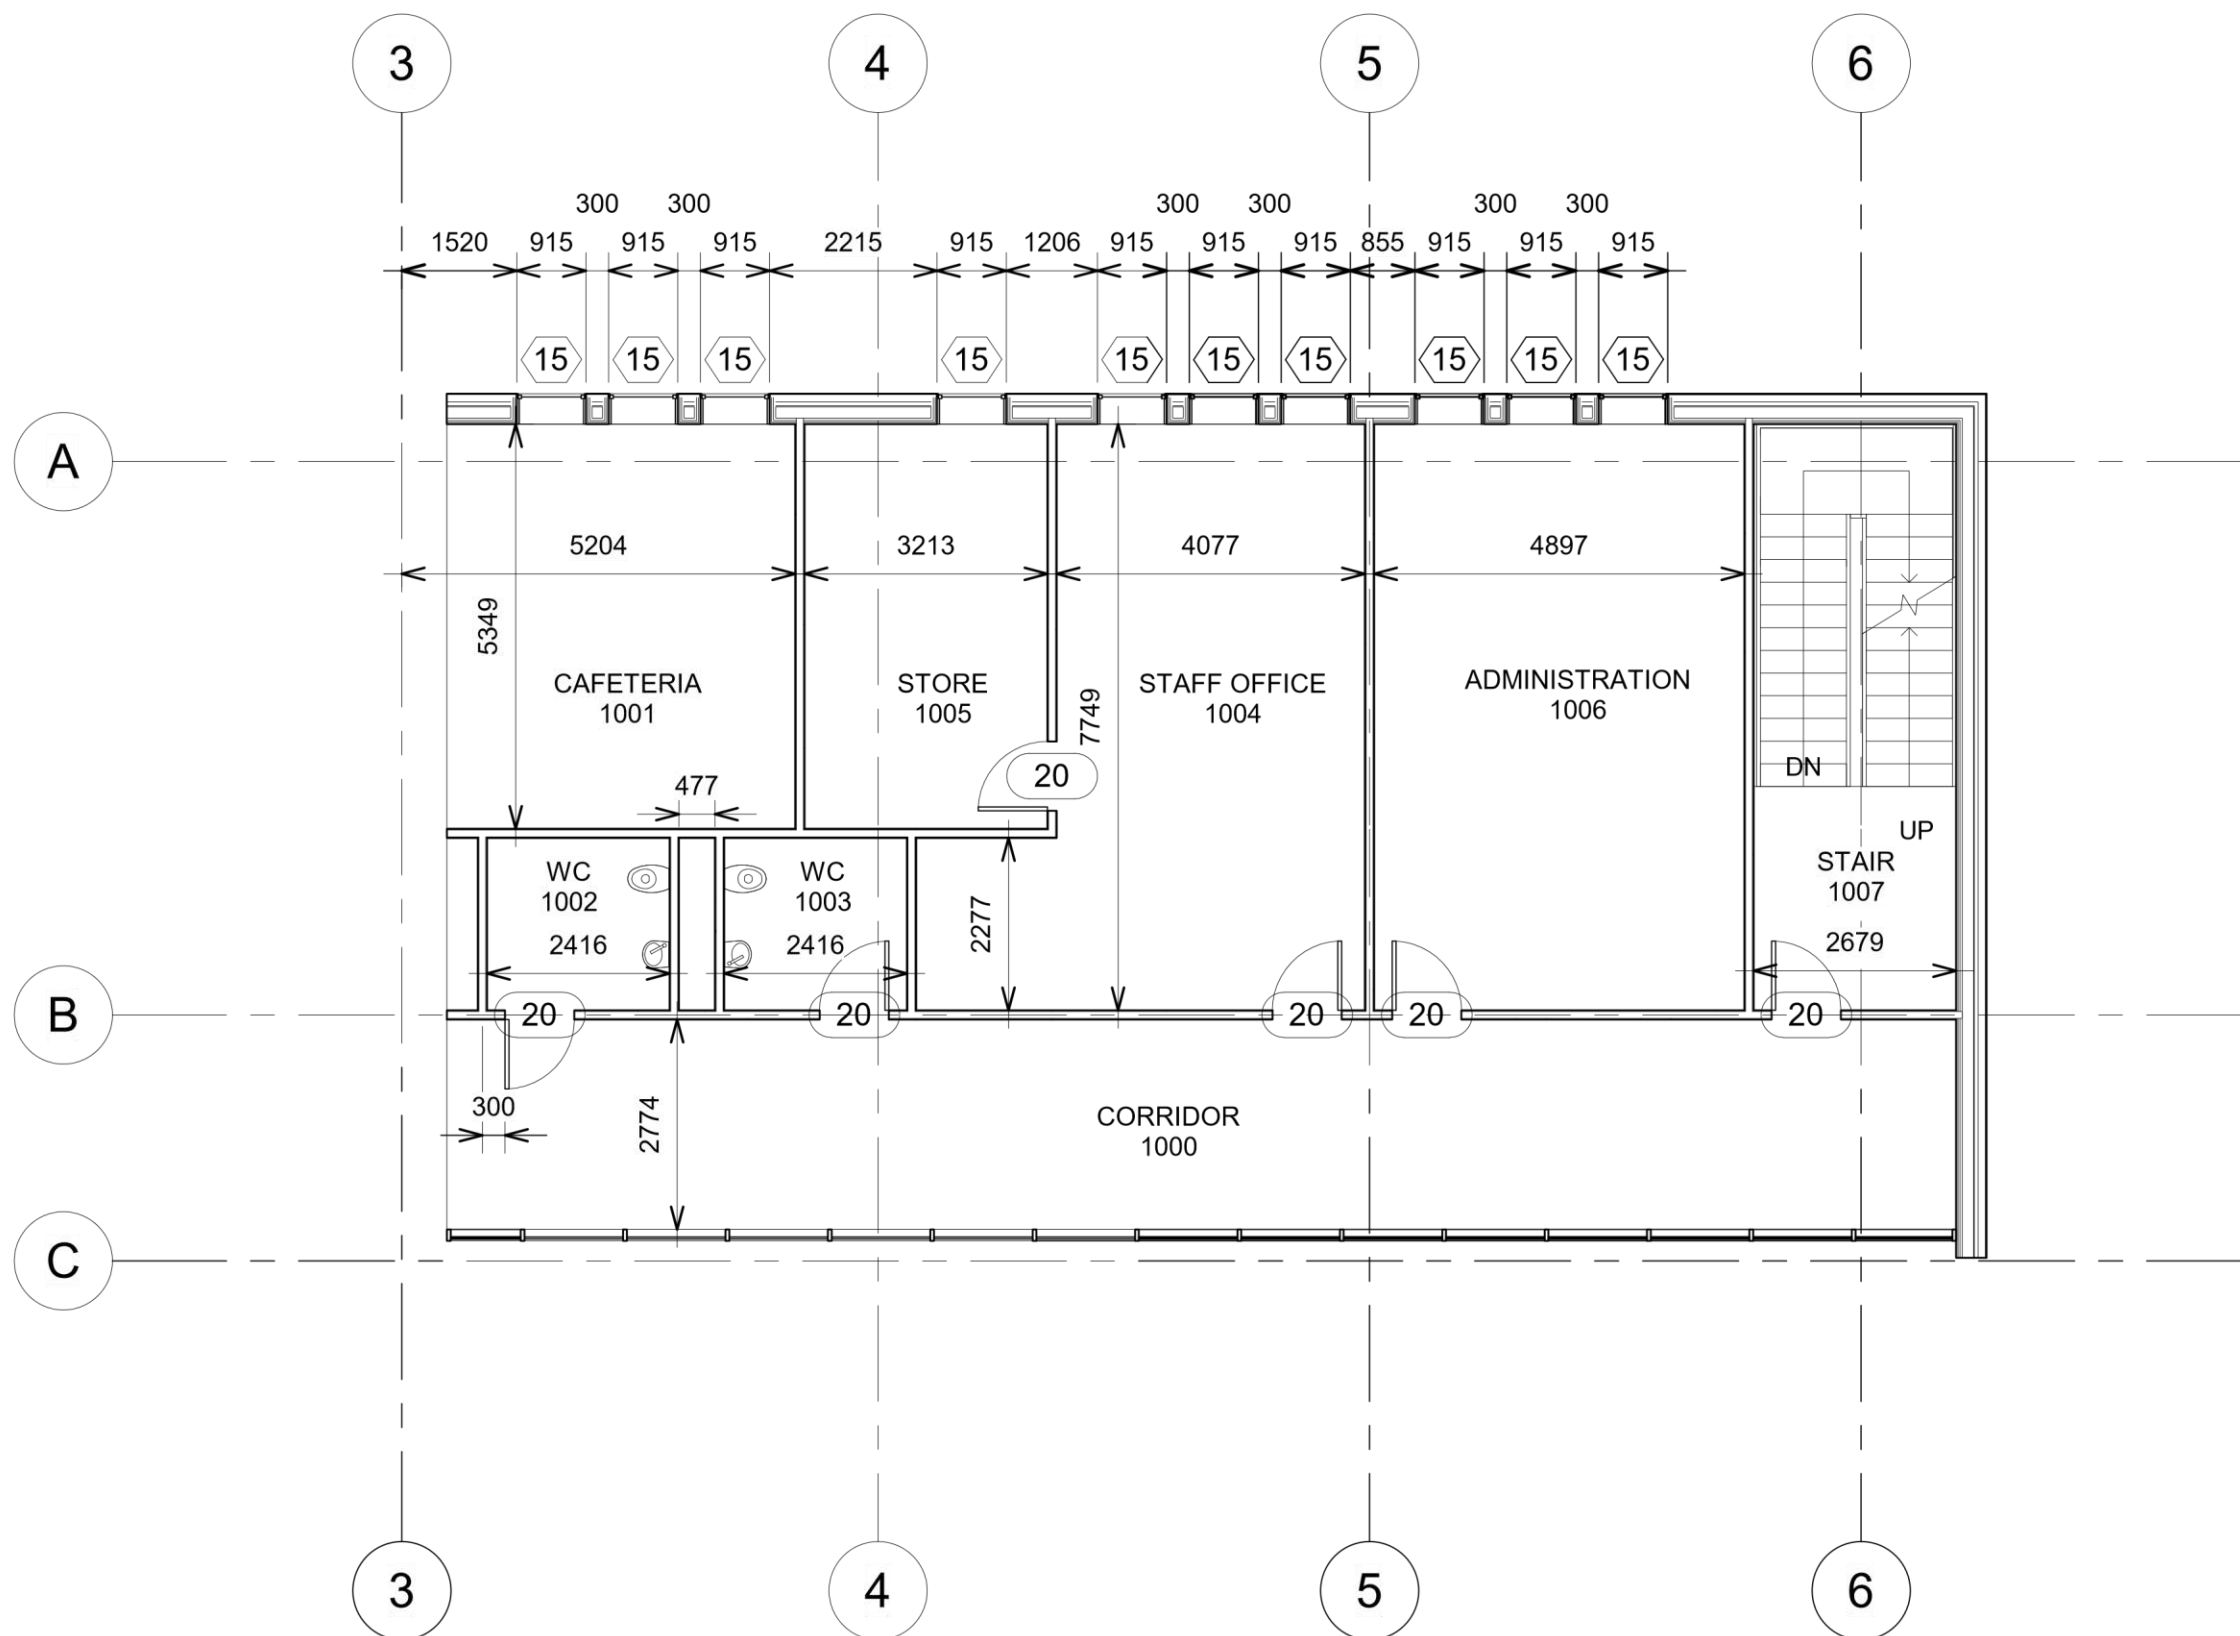

01 - FFL

1 : 100

1

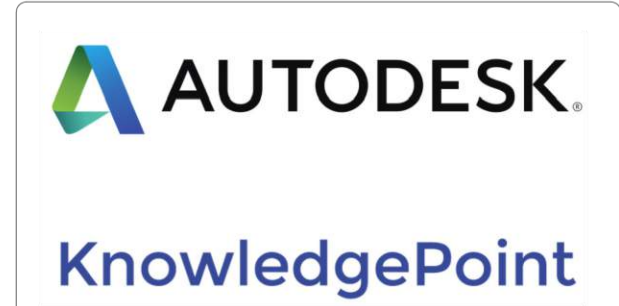

Revision	Date	Description	Approved
Revisions			

Project

World Skills UK Office

Title

Level 01 Steelwork Layout

Scale 1 : 100 (when plotted @ A3)	Drawn	Checked	Approved
	Date	Date	Date
CAD Ref			

BakerHicks.

BakerHicks
Trilogy One
11 Woodhall
Eurocentral
Holytown
Motherwell
ML1 4YT
T. 01698 738111
www.baker-hicks.com

©copyright

Z2-01-M2-S-7060-0001


Revision



1

01 - Steelwork Layout

1 : 100

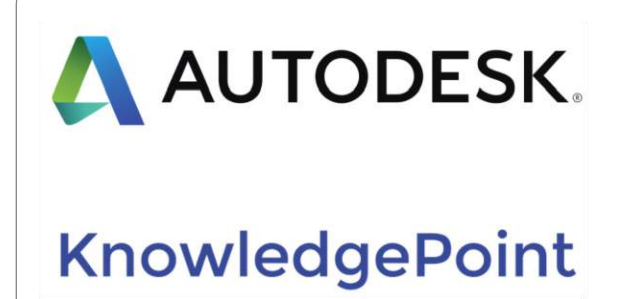

Revision	Date	Description	Approved
Revisions			

ProjectWorld Skills UK Office

TitleLevel 01 Slab Layout

Scale1 : 100 (when plotted @ A3)	Drawn	Checked	Approved
	Date	Date	Date
CAD Ref			


BakerHicks.

BakerHicks
Trilogy One
11 Woodhall
Eurocentral
Holytown
Motherwell
ML1 4YT
T. 01698 738111
www.baker-hicks.com

©copyright

Z2-01-M2-S-7060-0002

Revision

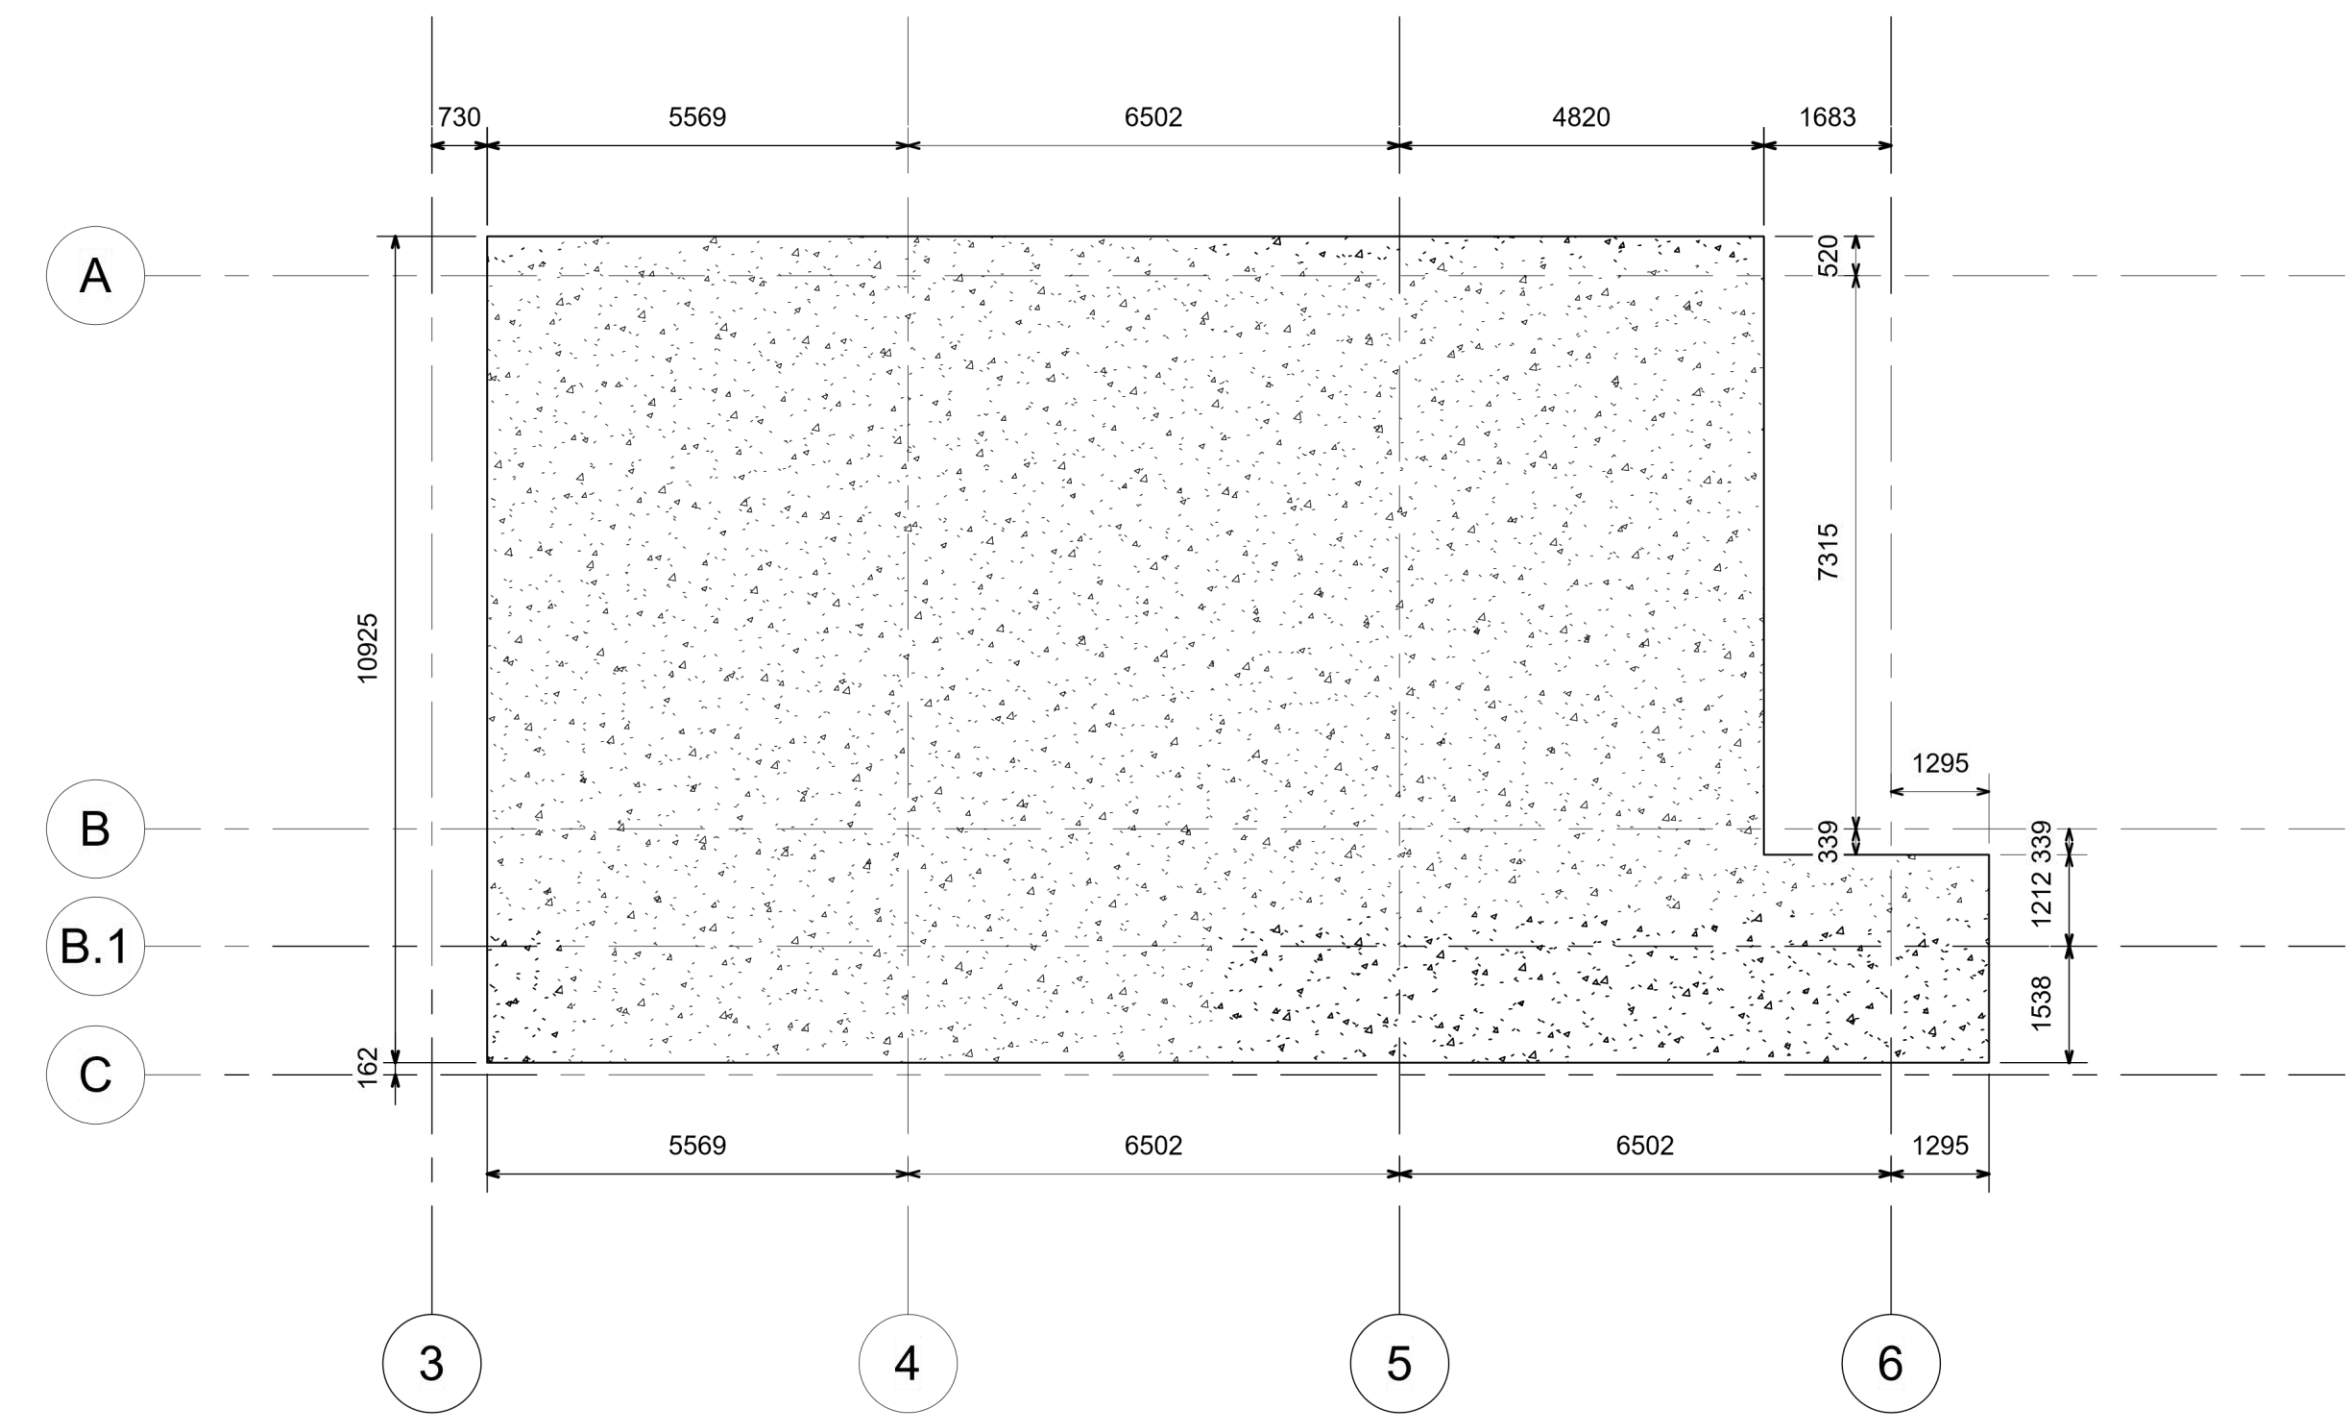

1

01 - Slab Layout

1 : 100



Revision	Date	Description	Approved
----------	------	-------------	----------

Revisions

Project Project Name

Title Level 02 Floor Plan

Scale 1 : 100 (when plotted @ A3)	Drawn	Checked	Approved
	Date	Date	Date
CAD Ref			


BakerHicks.

BakerHicks
Trilogy One
11 Woodhall
Eurocentral
Holytown
Motherwell
ML1 4YT
T. 01698 738111
www.baker-hicks.com


©copyright

Z2-02-M2-A-7060-0001

Revision

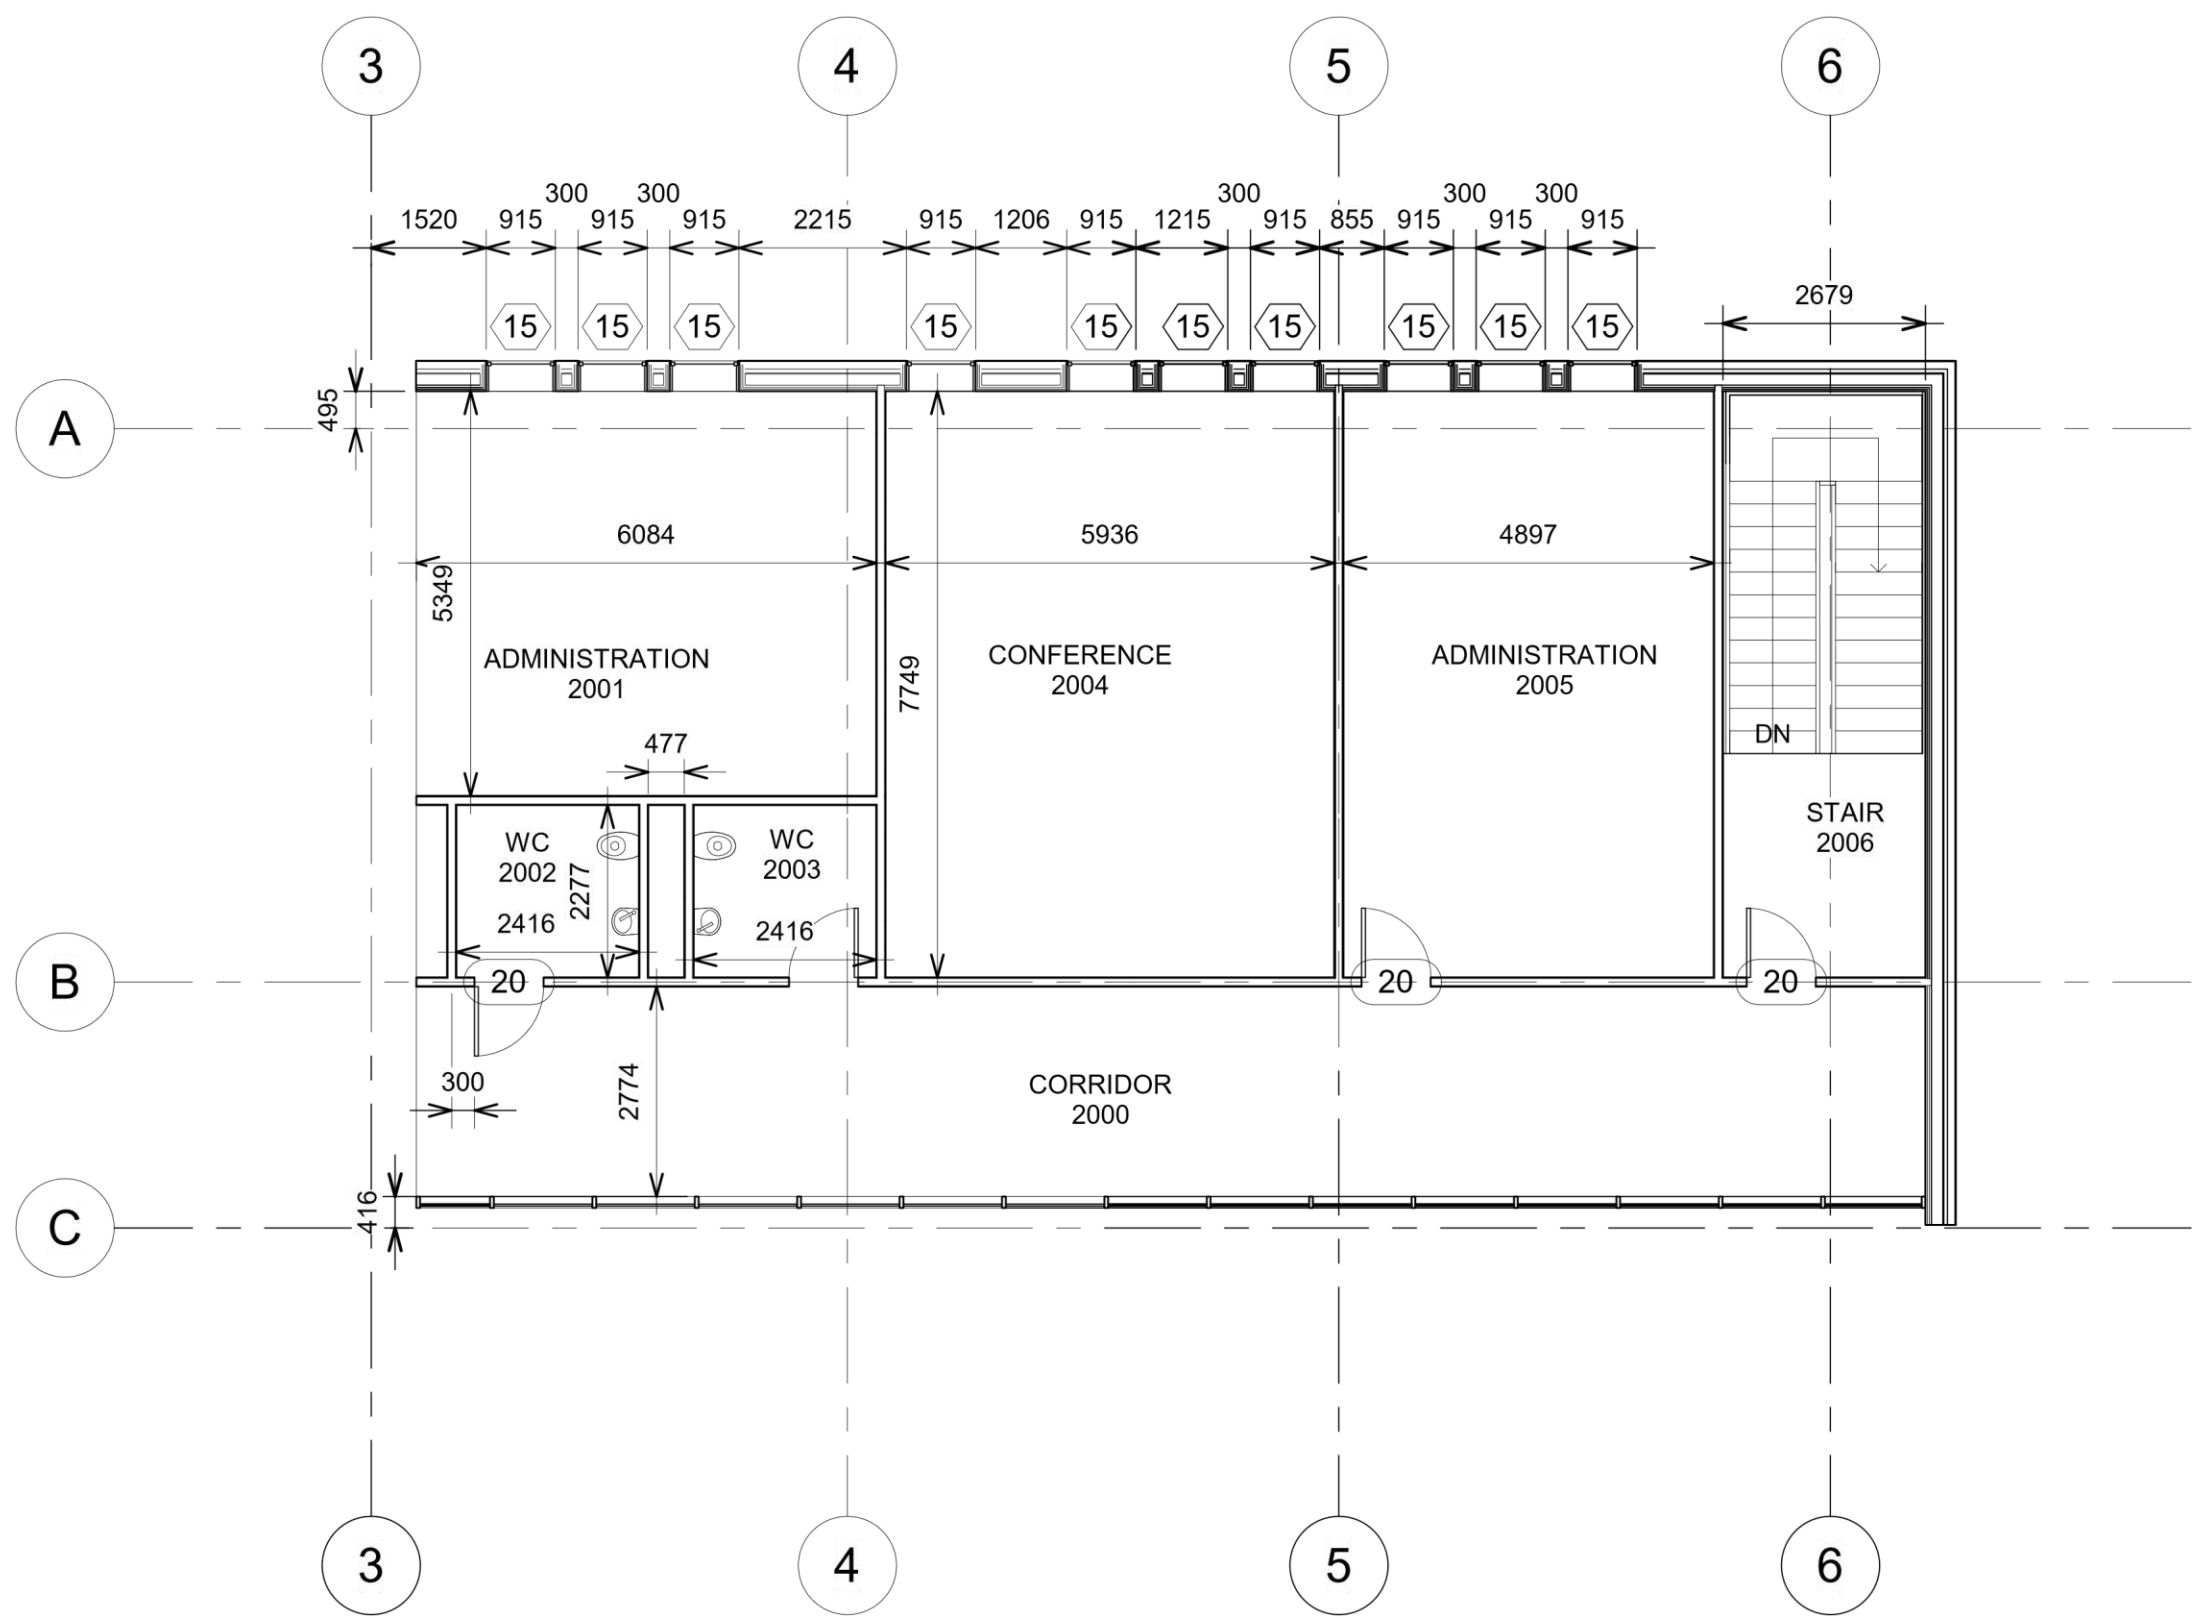

1 02 - FFL
1 : 100

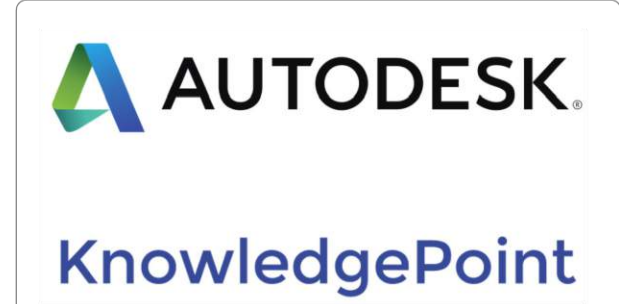

Revision	Date	Description	Approved
Revisions			

Project

World Skills UK Office

Title

Level 02 Steelwork Layout


Scale 1 : 100	Drawn	Checked	Approved
(when plotted @ A3)	Date	Date	Date

CAD Ref	
---------	--

BakerHicks.

BakerHicks
Trilogy One
11 Woodhall
Eurocentral
Holytown
Motherwell
ML1 4YT
T. 01698 738111
www.baker-hicks.com


©copyright

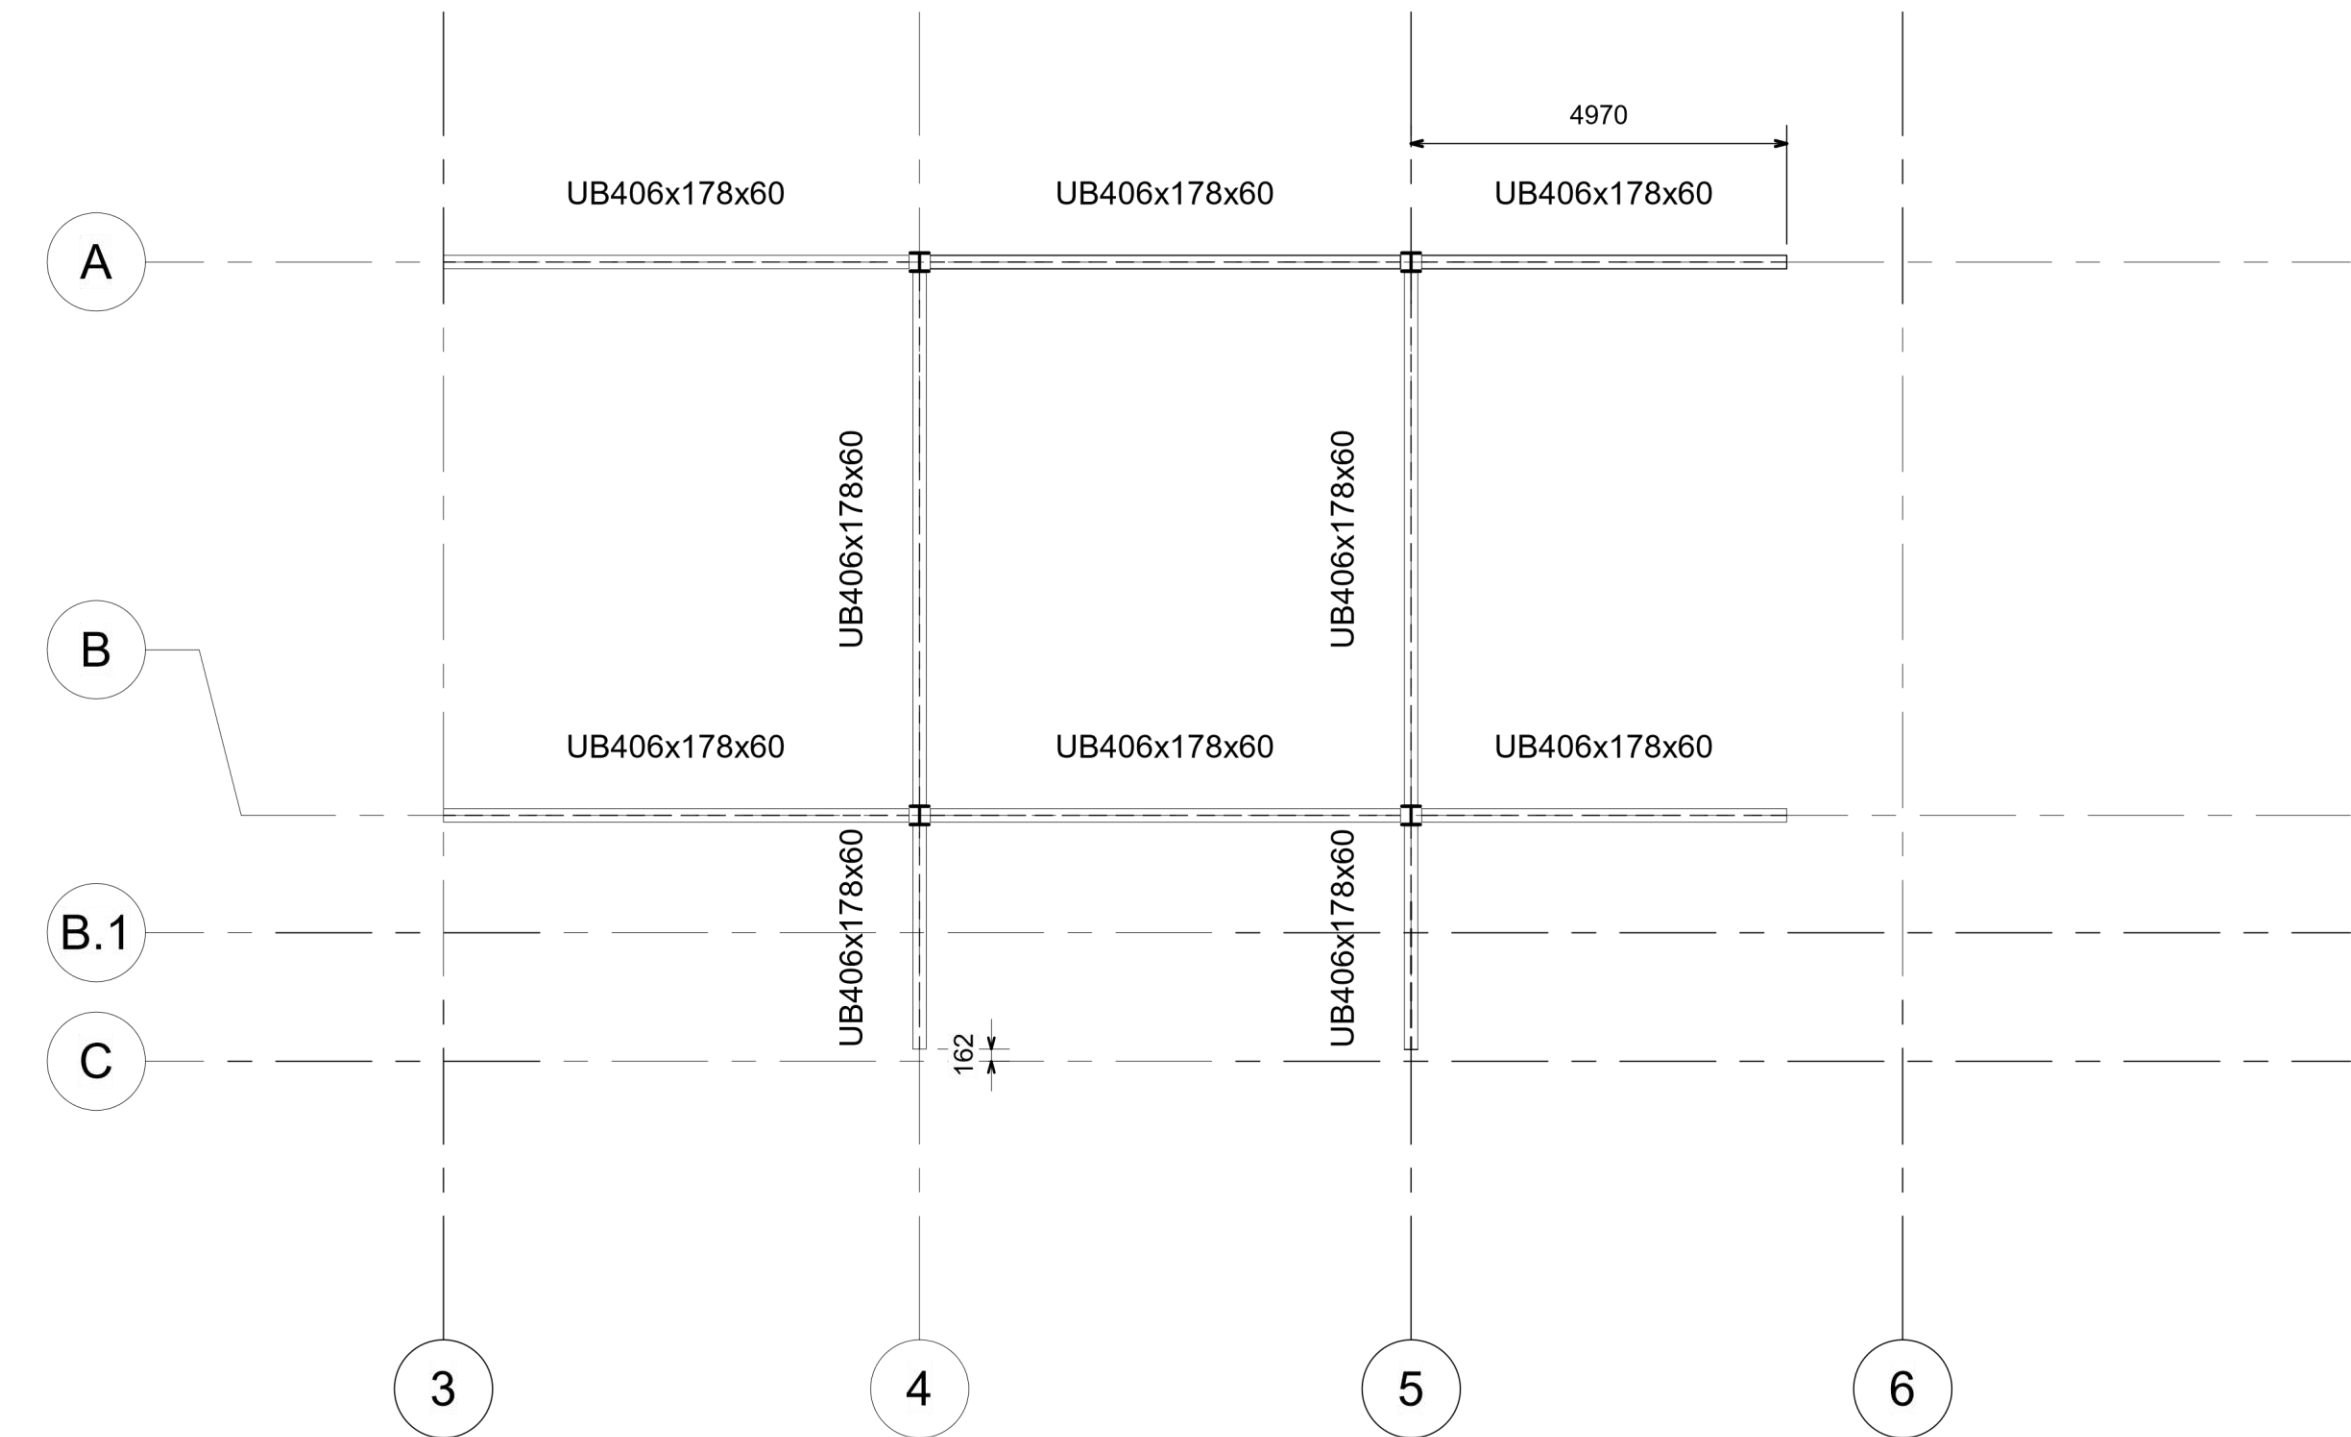

1

02 - Steelwork Layout

1 : 100

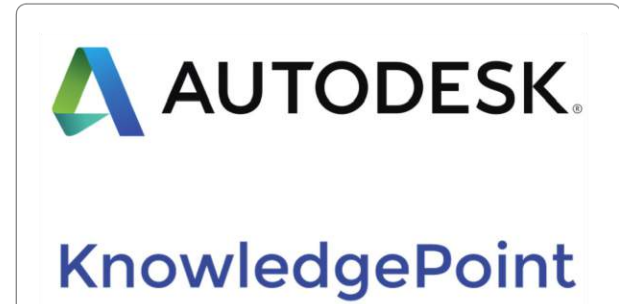

Revision	Date	Description	Approved
Revisions			

Project

World Skills UK Office

Title

Level 02 Slab Layout

Scale 1 : 100 (when plotted @ A3)	Drawn	Checked	Approved
	Date	Date	Date
CAD Ref			


BakerHicks.

BakerHicks
Trilogy One
11 Woodhall
Eurocentral
Holytown
Motherwell
ML1 4YT
T. 01698 738111
www.baker-hicks.com

©copyright

Z2-02-M2-S-7060-0002


Revision

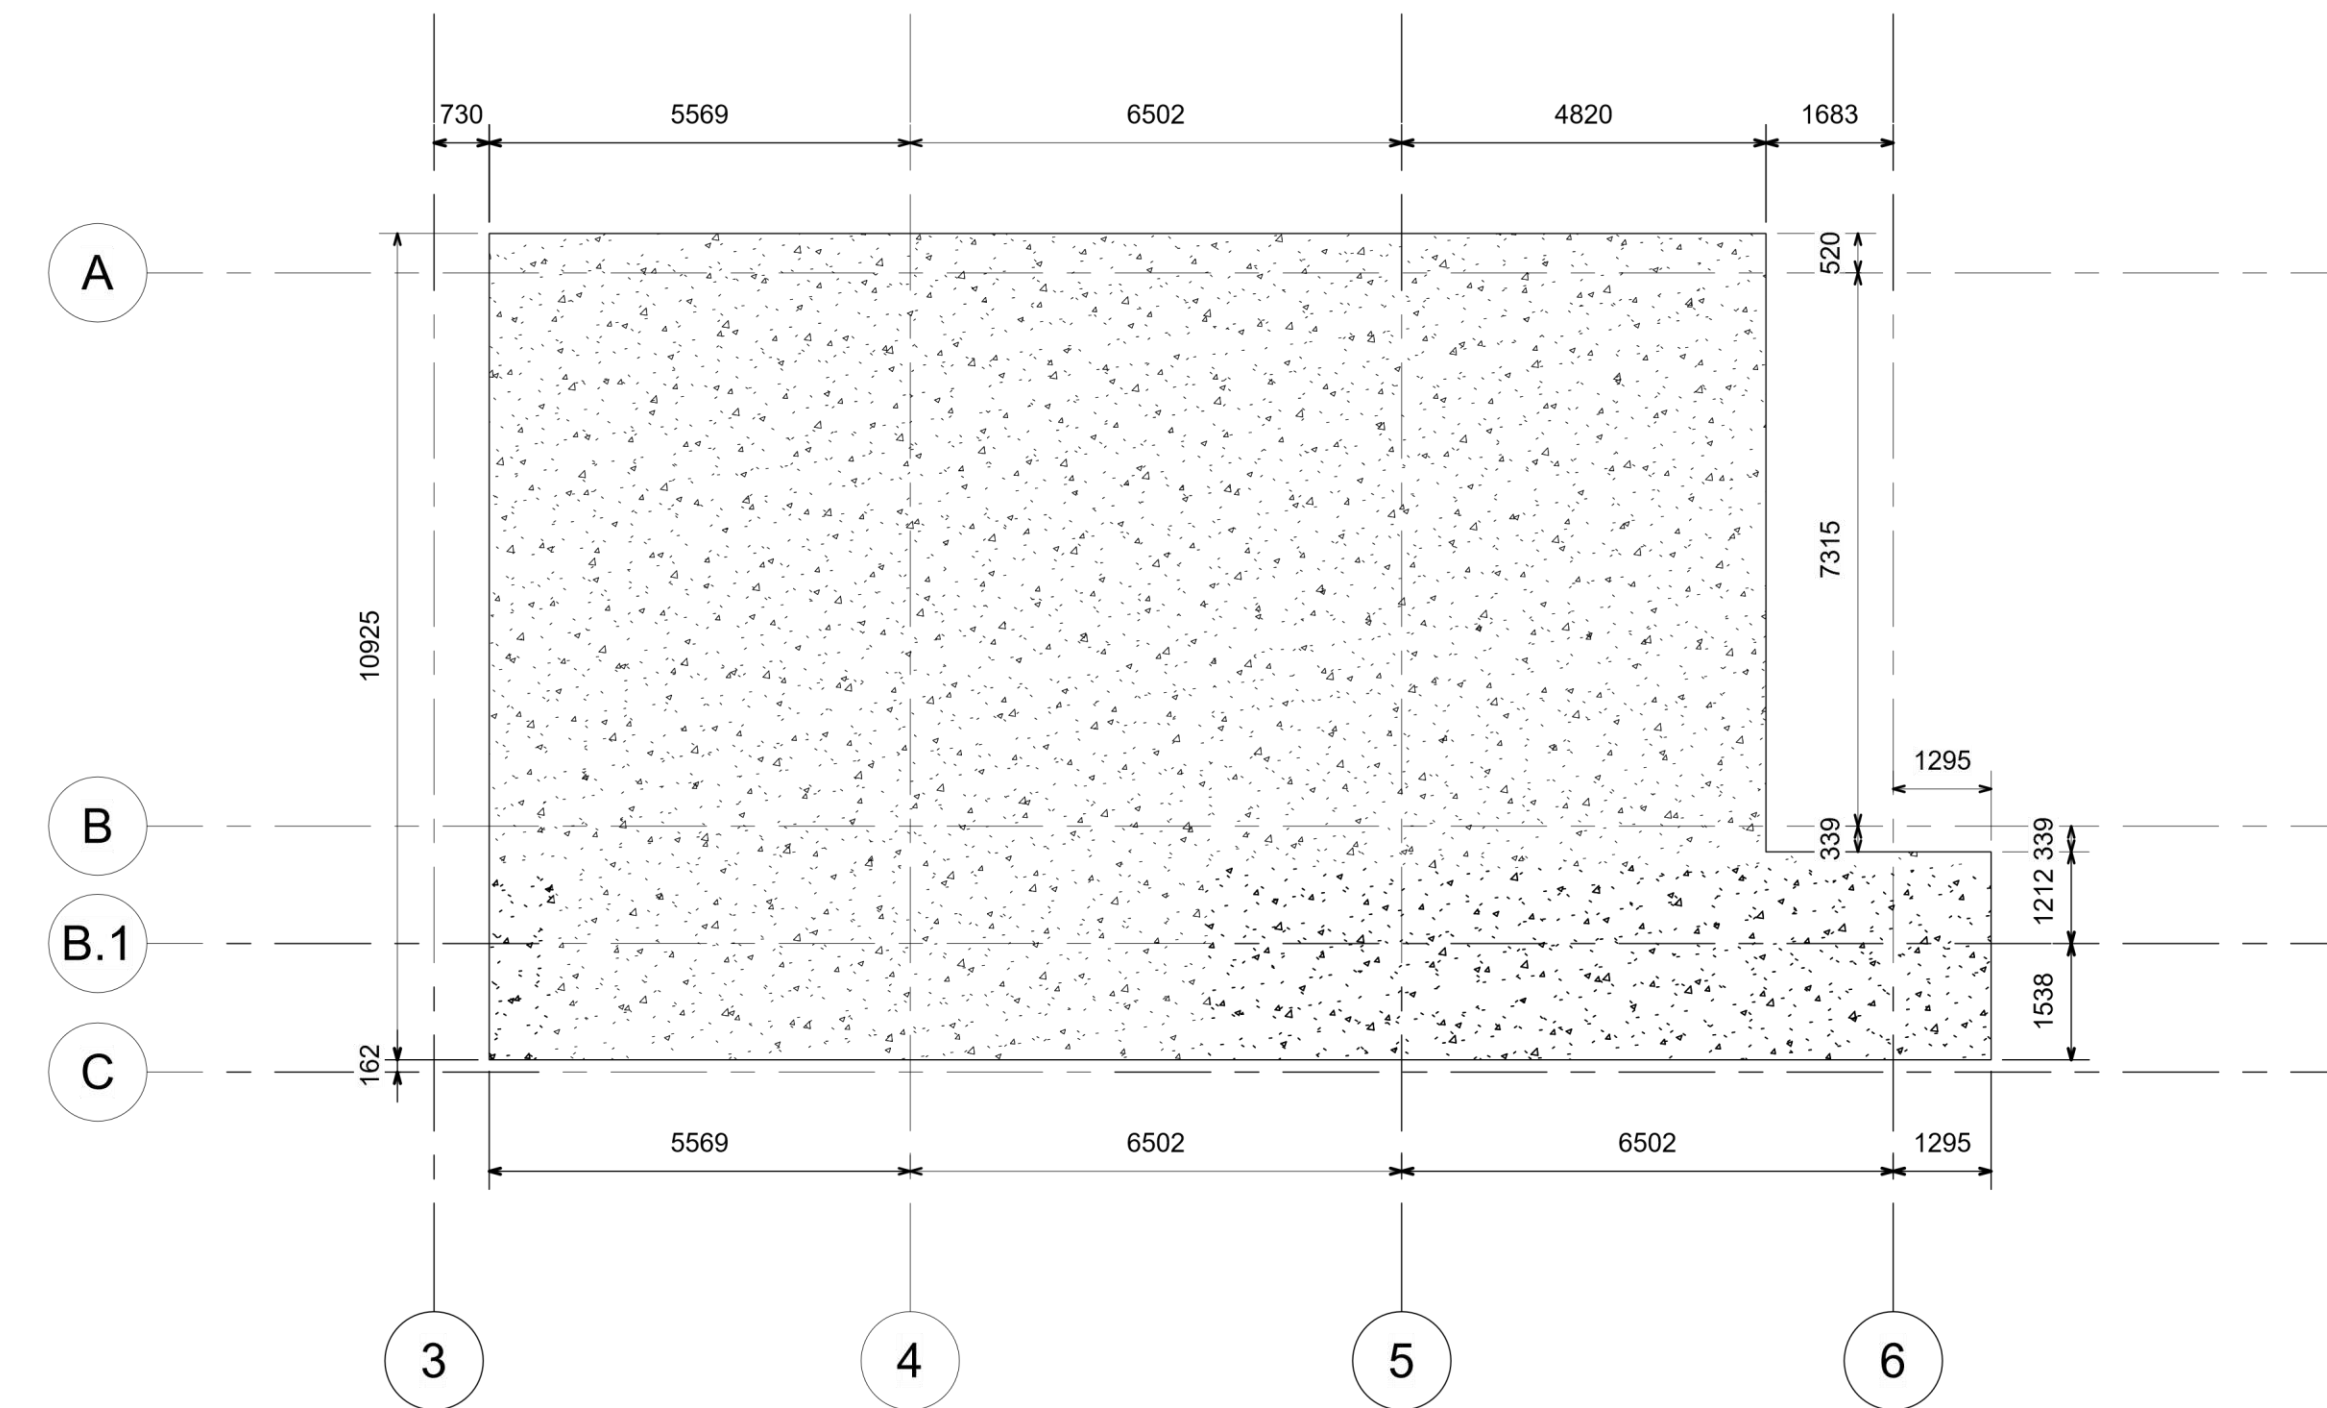

1

02 - Slab Layout

1 : 100

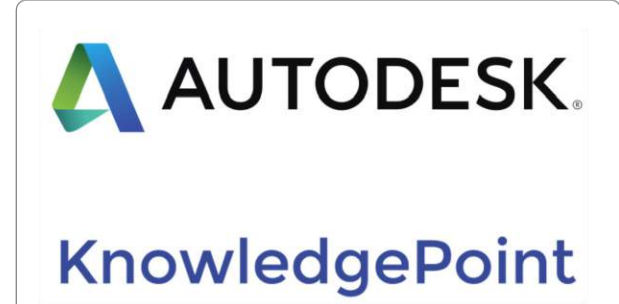

Revision	Date	Description	Approved
Revisions			

ProjectWorld Skills UK Office

TitleLevel Roof Steelwork Layout

Scale1 : 100 (when plotted @ A3)	Drawn	Checked	Approved
	Date	Date	Date
CAD Ref			

BakerHicks.

BakerHicks
Trilogy One
11 Woodhall
Eurocentral
Holytown
Motherwell
ML1 4YT
T. 01698 738111
www.baker-hicks.com

©copyright

Z2-03-M2-S-7060-0001

Revision



1

Roof Steelwork Layout

1 : 100

 **AUTODESK®**

KnowledgePoint



worldskillsuk
excellence at work

Revision	Date	Description	Approved
Revisions			

ProjectProject Name

TitleElevation (1 of 3)

Scale 1 : 100 (when plotted @ A3)	Drawn	Checked	Approved
CAD Ref	Date	Date	Date


BakerHicks.

BakerHicks
Trilogy One
11 Woodhall
Eurocentral
Holytown
Motherwell
ML1 4YT
T. 01698 738111
www.baker-hicks.com

©copyright

Z2-XX-M2-A-7030-0001

Revision

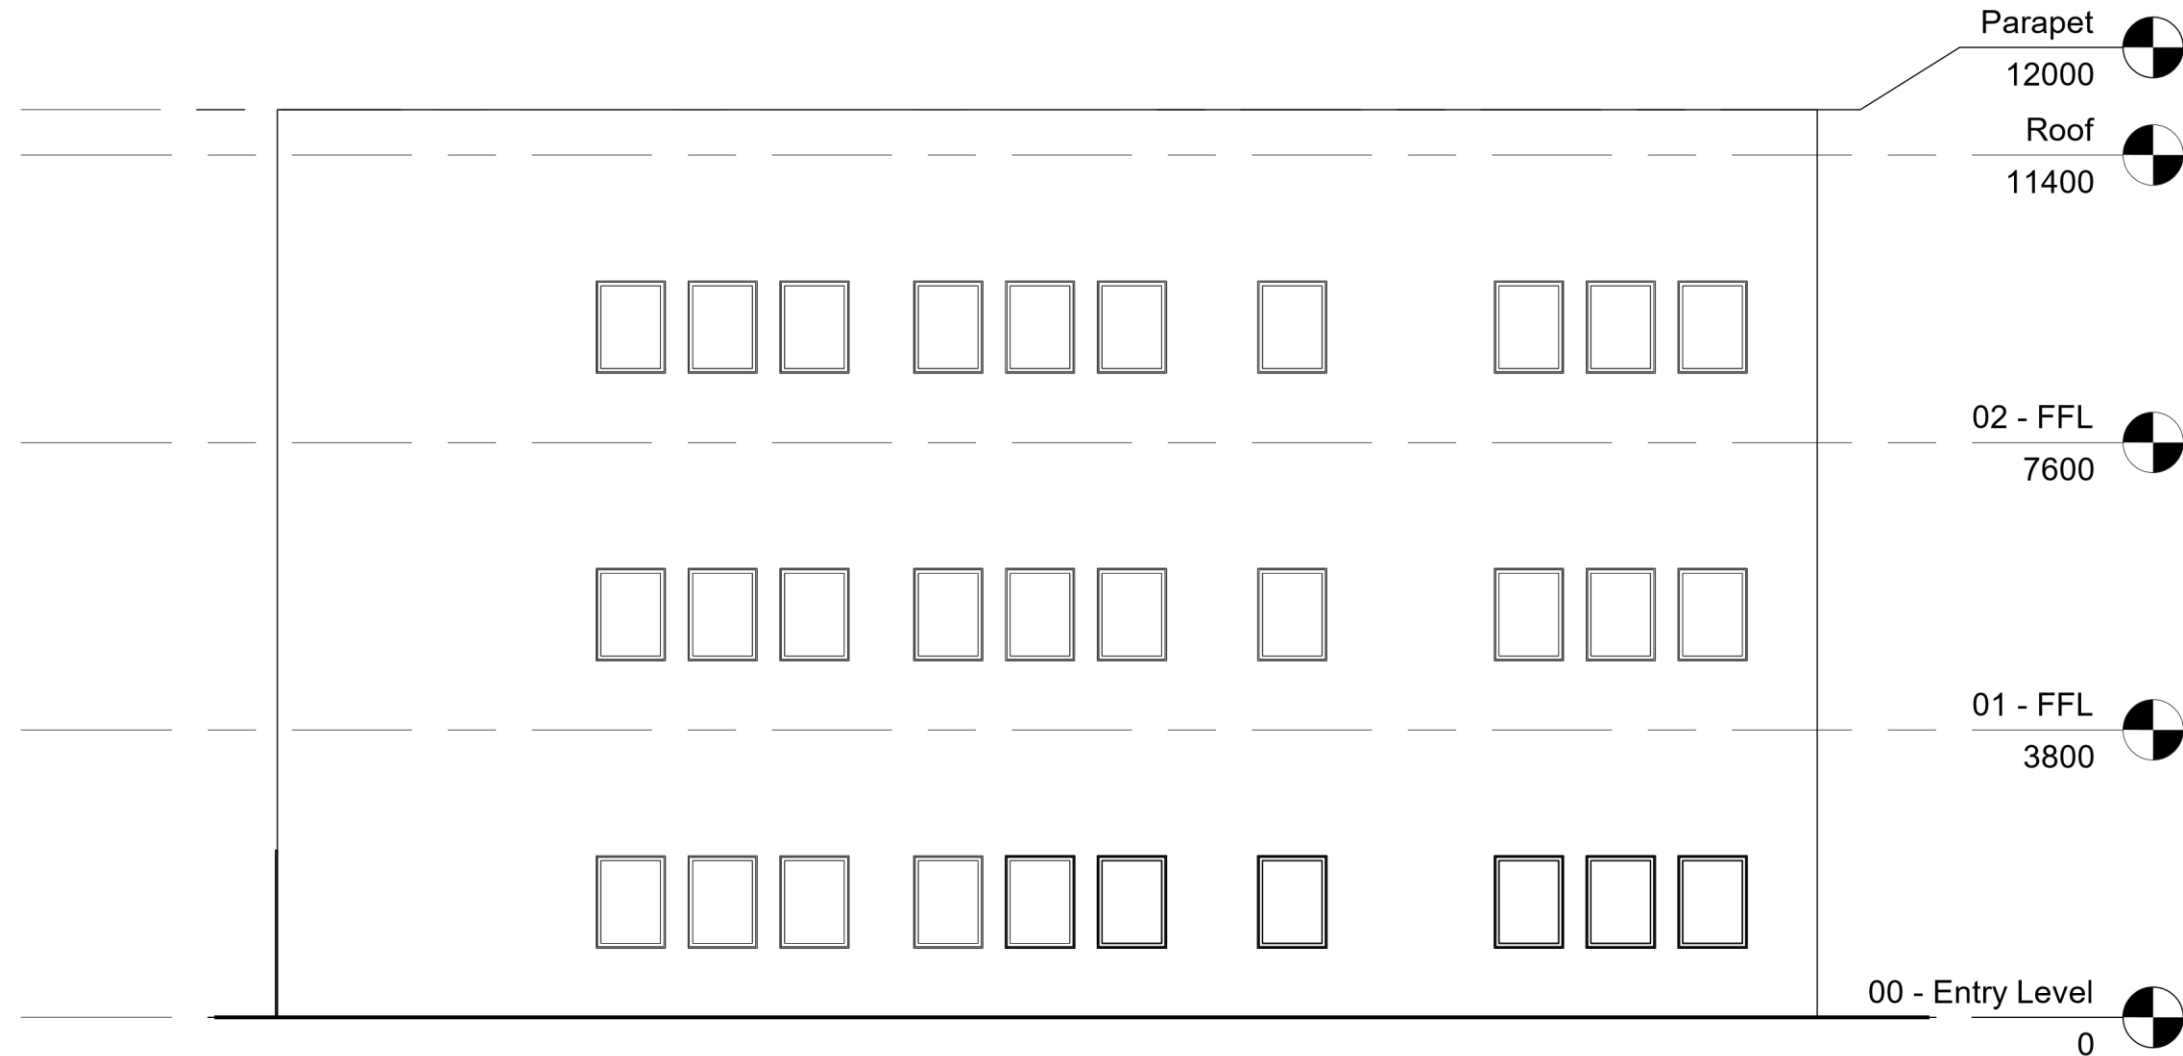


1

East

1 : 100



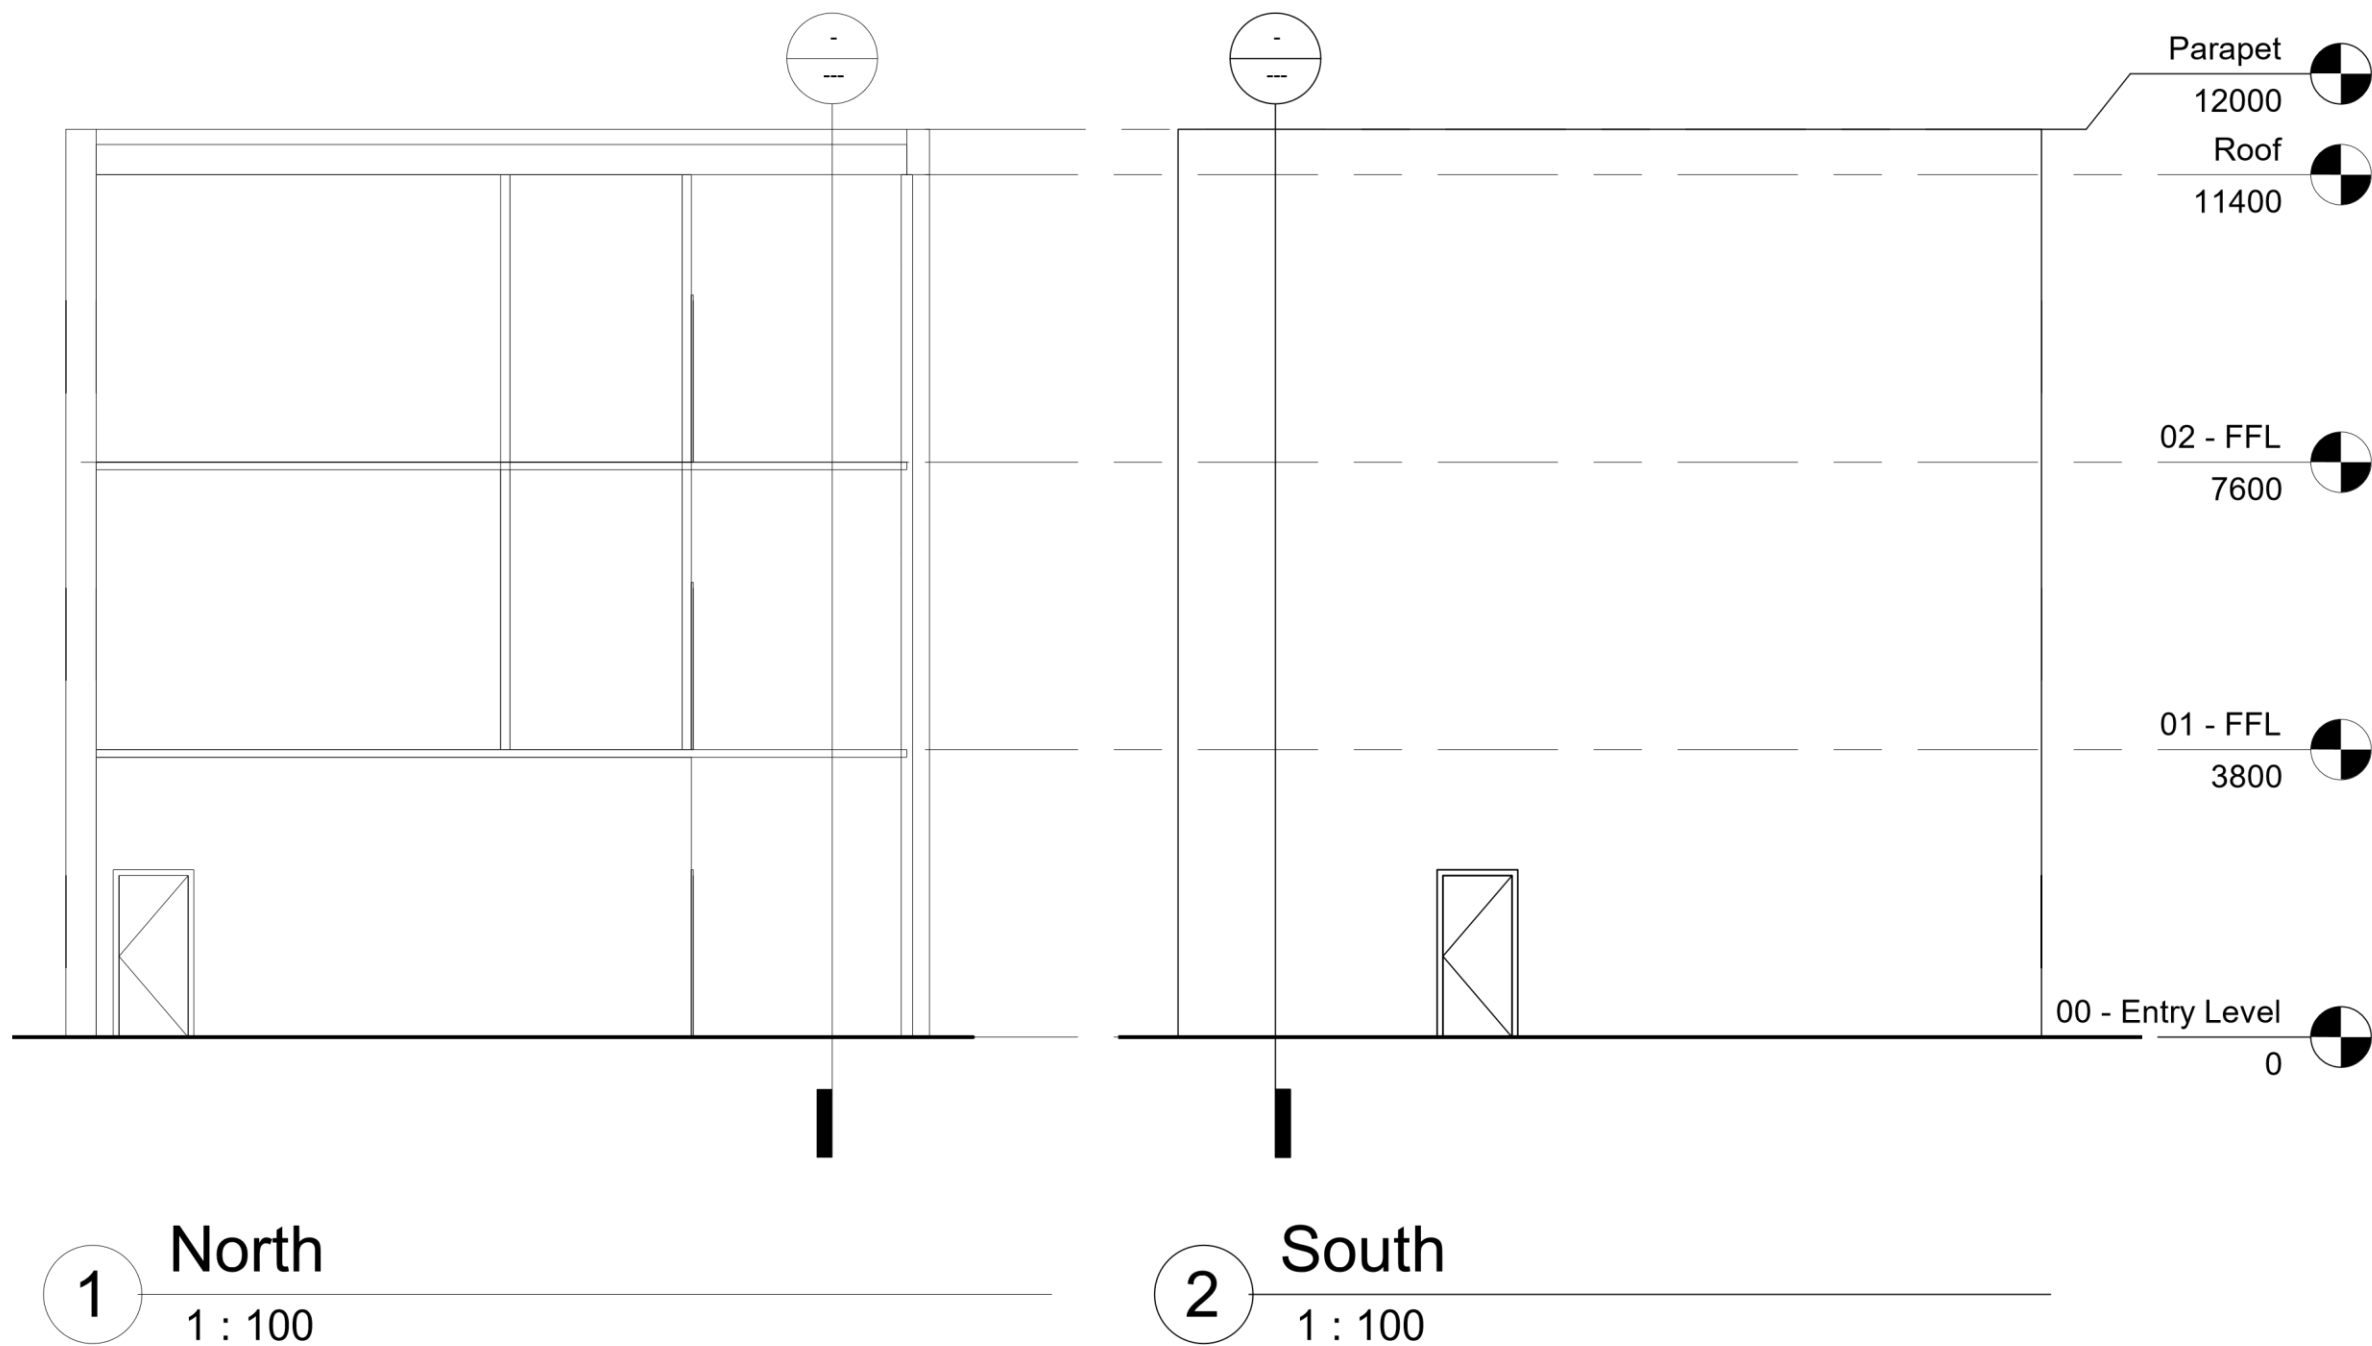

Revision	Date	Description	Approved
Revisions			

--	--

Project	Project Name
Title	Elevation (2 of 3)


Scale 1 : 100 (when plotted @ A3)	Drawn	Checked	Approved
CAD Ref	Date	Date	Date



BakerHicks
Trilogy One
11 Woodhall
Eurocentral
Holytown
Motherwell
ML1 4YT
T. 01698 738111
www.baker-hicks.com

©copyright

Z2-XX-M2-A-7030-0002	Revision
----------------------	----------

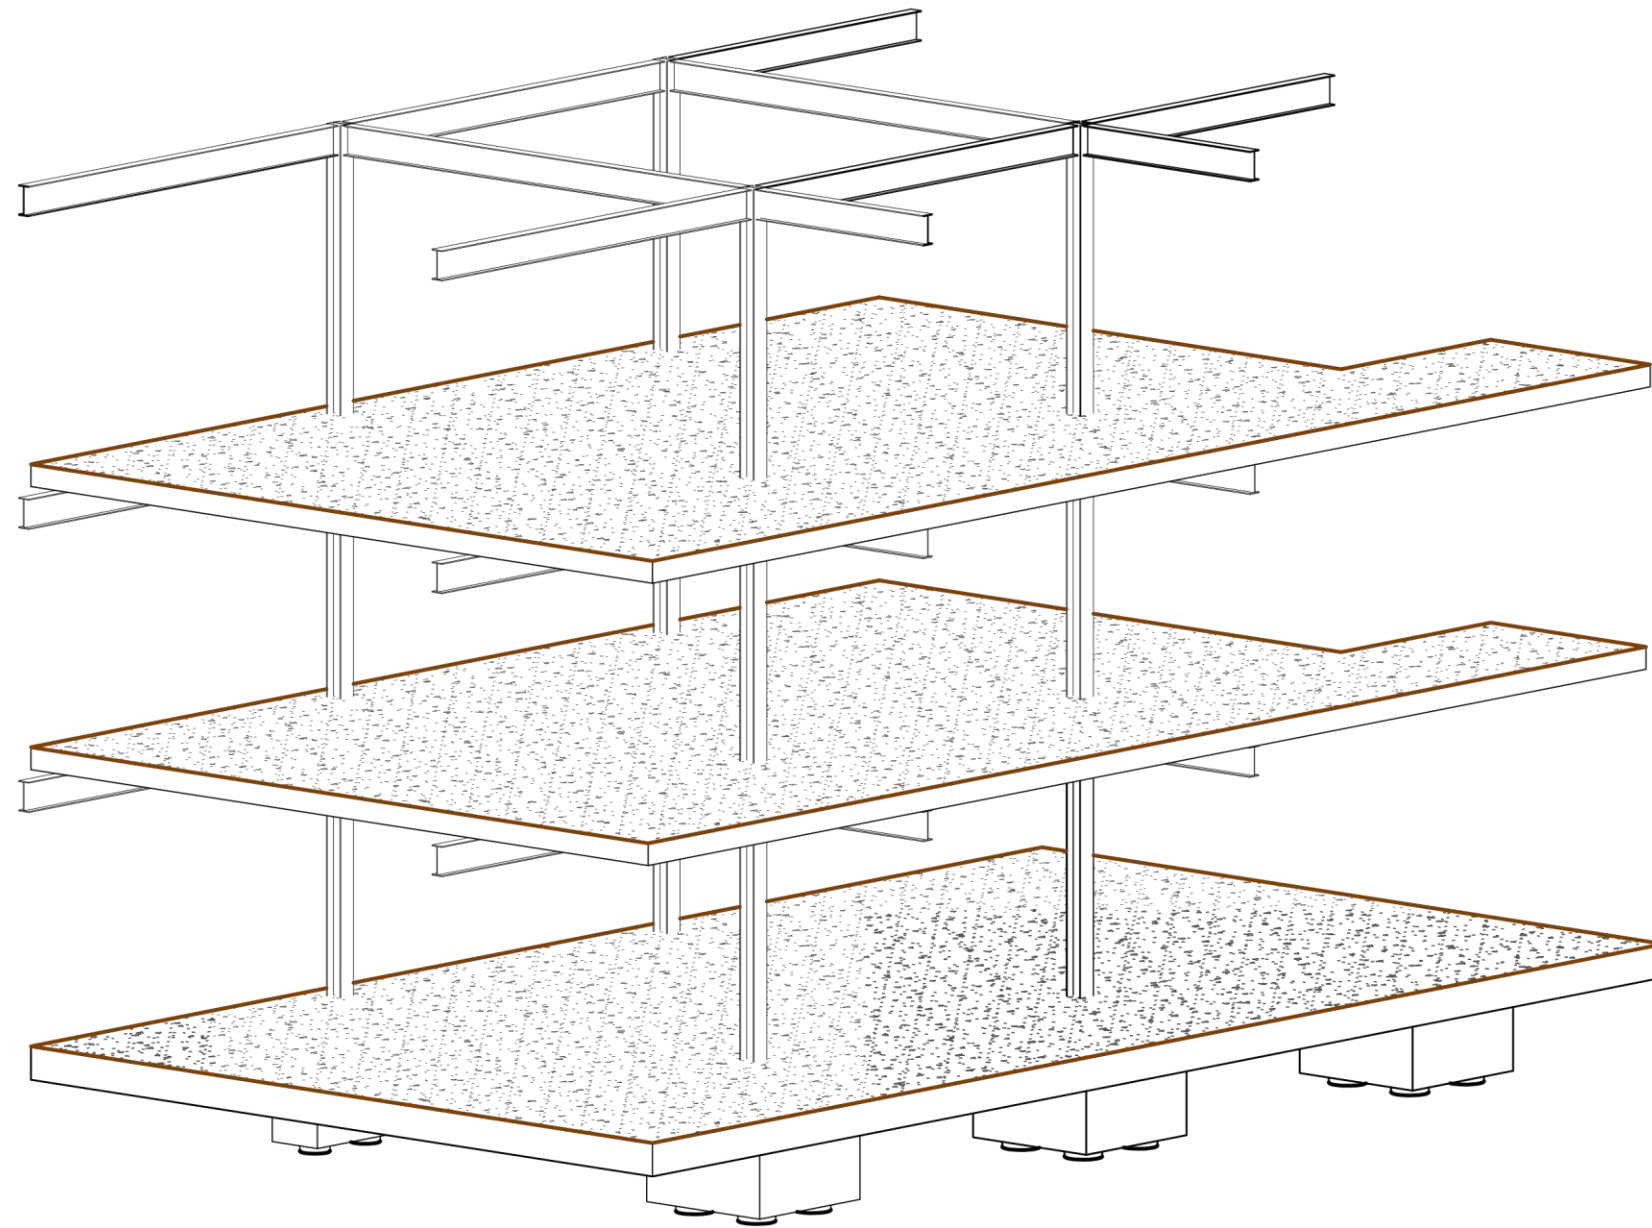

1 3D View



KnowledgePoint



worldskillsuk
excellence at work

Revision	Date	Description	Approved
Revisions			

Project World Skills UK Office

Title 3D View

Scale	Drawn	Checked	Approved
(when plotted @ A3)	Date	Date	Date
CAD Ref			


BakerHicks.

BakerHicks
Trilogy One
11 Woodhall
Eurocentral
Holytown
Motherwell
ML1 4YT
T. 01698 738111
www.baker-hicks.com


©copyright

Z2-XX-M2-S-7005-0001

Revision

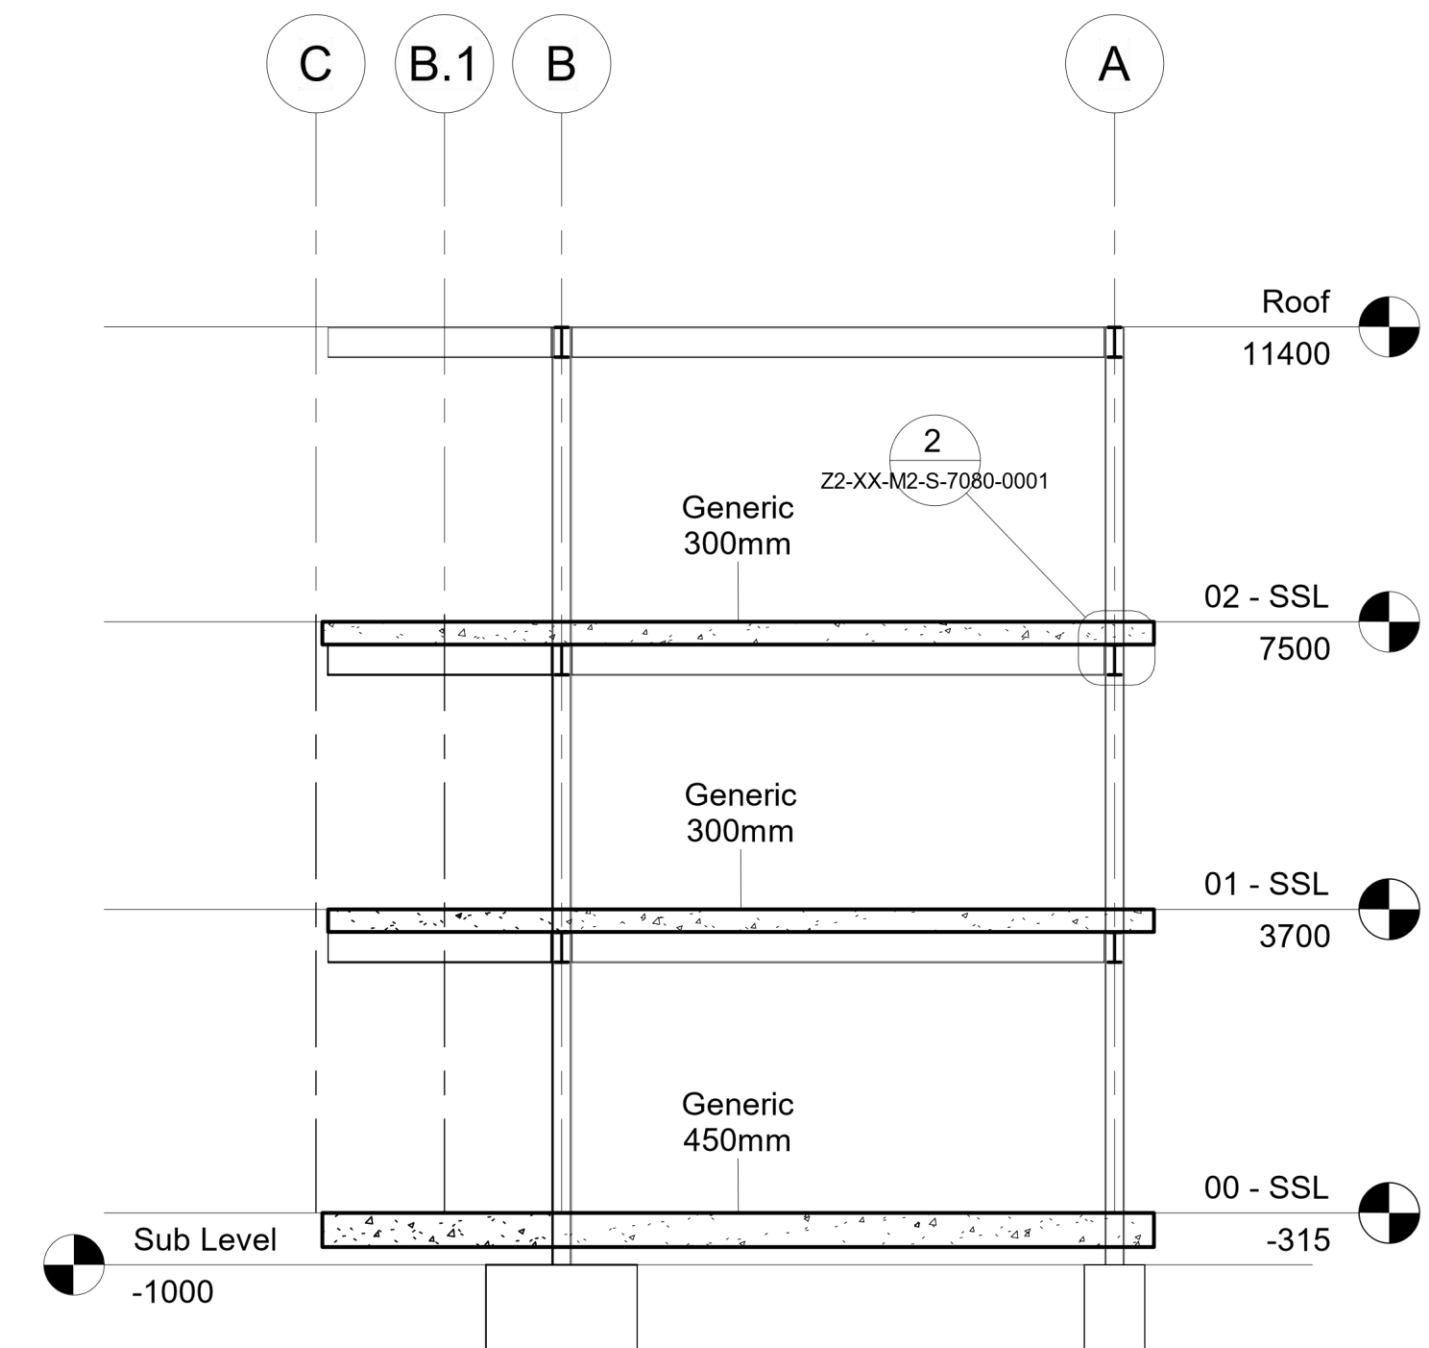

1 Section
1 : 100

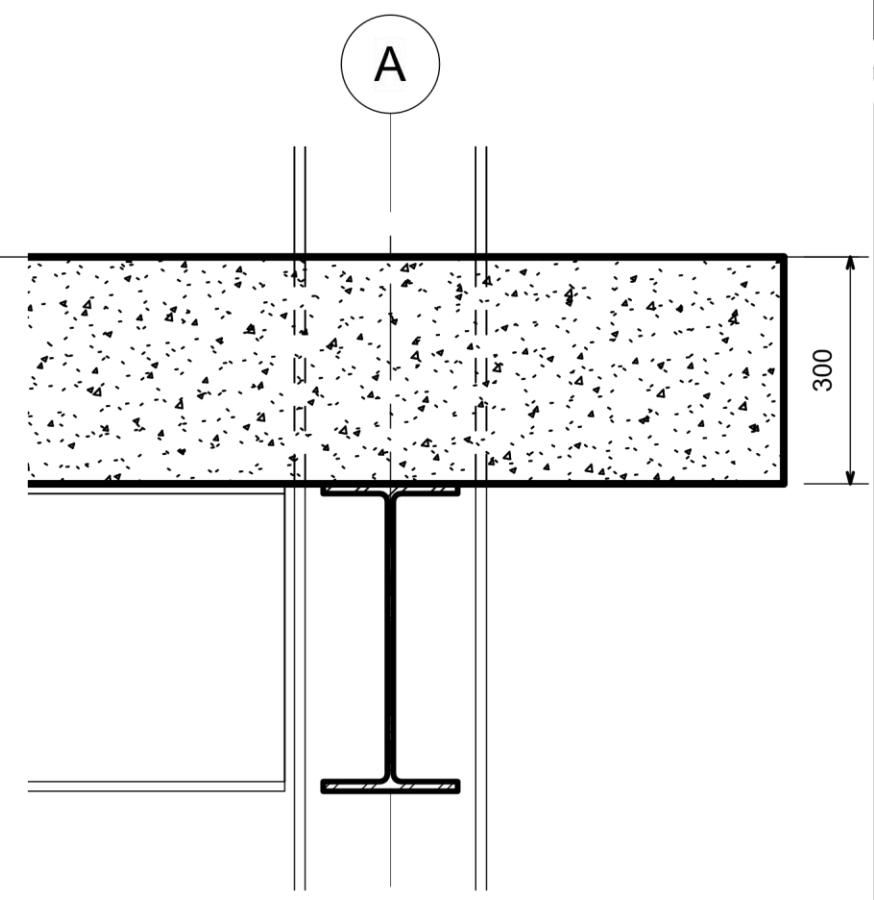

2 Detail 0
1 : 10

070
This drawing may have been reduced
original scale : 70mm

Reference DrawingsLegendNotes

AUTODESK
KnowledgePoint

worldskillsuk
excellence at work

Revision	Date	Description	Approved
Revisions			

Project

World Skills UK Office

Title

Latitudinal Section

Scale As indicated (when plotted @ A3)	Drawn	Checked	Approved
CAD Ref	Date	Date	Date

BakerHicks

BakerHicks
Trilogy One
11 Woodhall
Eurocentral
Holytown
Motherwell
ML1 4YT
T. 01698 738111
www.baker-hicks.com

©copyright

Z2-XX-M2-S-7080-0001

Revision

Door Schedule						
Type Mark	Type	Level	Size		Count	Family and Type
			Width	Height		
20	0915 x 2134mm	00 - Entry Level	915	2134	7	M_Single-Flush: 0915 x 2134mm
37	1830 x 2134mm	00 - Entry Level	1830	2134	1	M_Double-Flush: 1830 x 2134mm
38	0915 x 2134mm	00 - Entry Level	915	2134	1	M_Single-Flush-Dbl Acting: 0915 x 2134mm
45	0915 x 2134mm 20 Minute Rated	00 - Entry Level	915	2134	1	M_Single-Flush: 0915 x 2134mm 20 Minute Rated
20	0915 x 2134mm	01 - FFL	915	2134	6	M_Single-Flush: 0915 x 2134mm
20	0915 x 2134mm	02 - FFL	915	2134	4	M_Single-Flush: 0915 x 2134mm

Window Schedule							
Type Mark	Type	Level	Width	Height	Head Height	Count	Family and Type
15	0915 x 1220mm	00 - Entry Level	915	1220	2135	10	M_Fixed: 0915 x 1220mm
15	0915 x 1220mm	01 - FFL	915	1220	2135	10	M_Fixed: 0915 x 1220mm
15	0915 x 1220mm	02 - FFL	915	1220	2135	10	M_Fixed: 0915 x 1220mm

Grand total: 30

070
This drawing may have been reducedoriginal scale : 70mm

Reference DrawingsLegendNotes




worldskillsuk
excellence at work

Revision	Date	Description	Approved
Revisions			

ProjectProject Name

TitleDoor / Window Schedule

Scale	Drawn	Checked	Approved
(when plotted @ A3)	Date	Date	Date
CAD Ref			



BakerHicks
Trilogy One
11 Woodhall
Eurocentral
Holytown
Motherwell
ML1 4YT
T. 01698 738111
www.baker-hicks.com

©copyright

Z2-XX-SP-A-3090-0001

Revision